


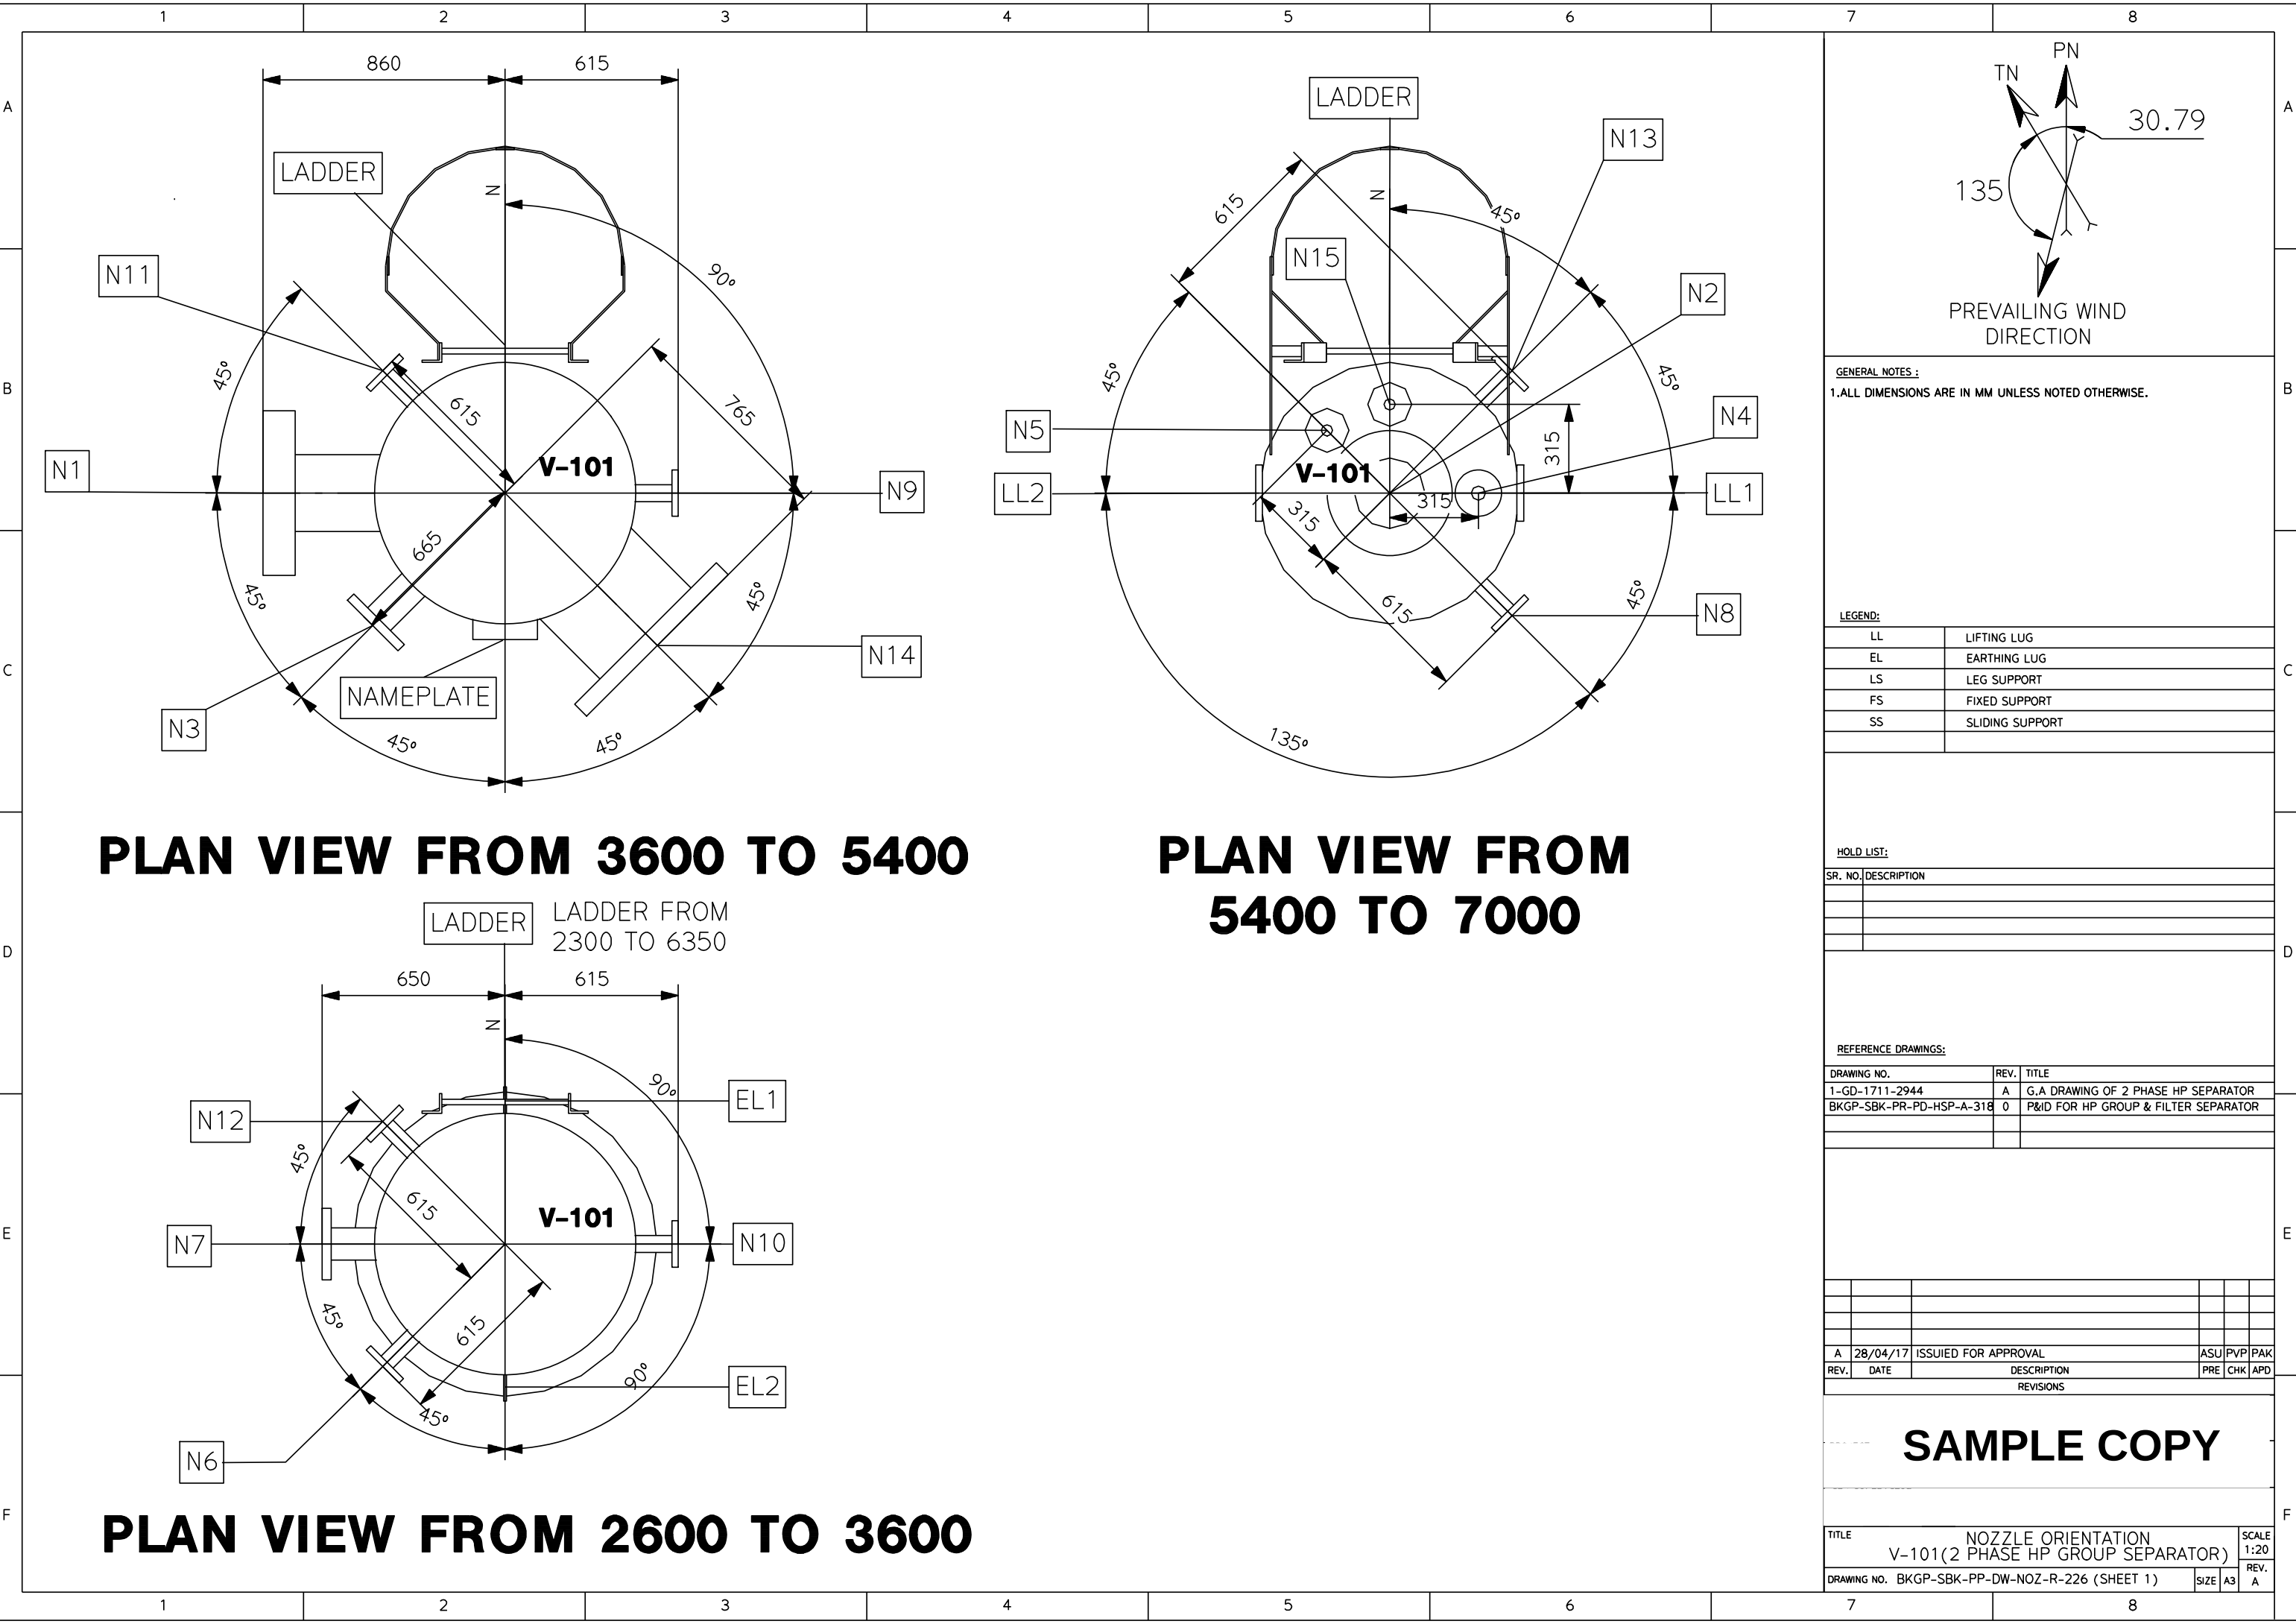

PLAN VIEW FROM 3600 TO 5400

PLAN VIEW FROM 5400 TO 7000

PLAN VIEW FROM 2600 TO 3600

GENERAL NOTES :
1.ALL DIMENSIONS ARE IN MM UNLESS NOTED OTHERWISE.

LEGEND:	
LL	LIFTING LUG
EL	EARTHING LUG
LS	LEG SUPPORT
FS	FIXED SUPPORT
SS	SLIDING SUPPORT

HOLD LIST:	
SR. NO.	DESCRIPTION

REFERENCE DRAWINGS:	
DRAWING NO.	REV. TITLE
1-GD-1711-2944	A G.A DRAWING OF 2 PHASE HP SEPARATOR
BKGP-SBK-PP-PD-HSP-A-318	0 P&ID FOR HP GROUP & FILTER SEPARATOR

A	28/04/17	ISSUED FOR APPROVAL	ASU	PVP	PAK
REV.	DATE	DESCRIPTION	PRE	CHK	APD

SAMPLE COPY

TITLE		NOZZLE ORIENTATION	SCALE
		V-101(2 PHASE HP GROUP SEPARATOR)	1:20
DRAWING NO. BKGP-SBK-PP-DW-NOZ-R-226 (SHEET 1)		SIZE	REV. A

