
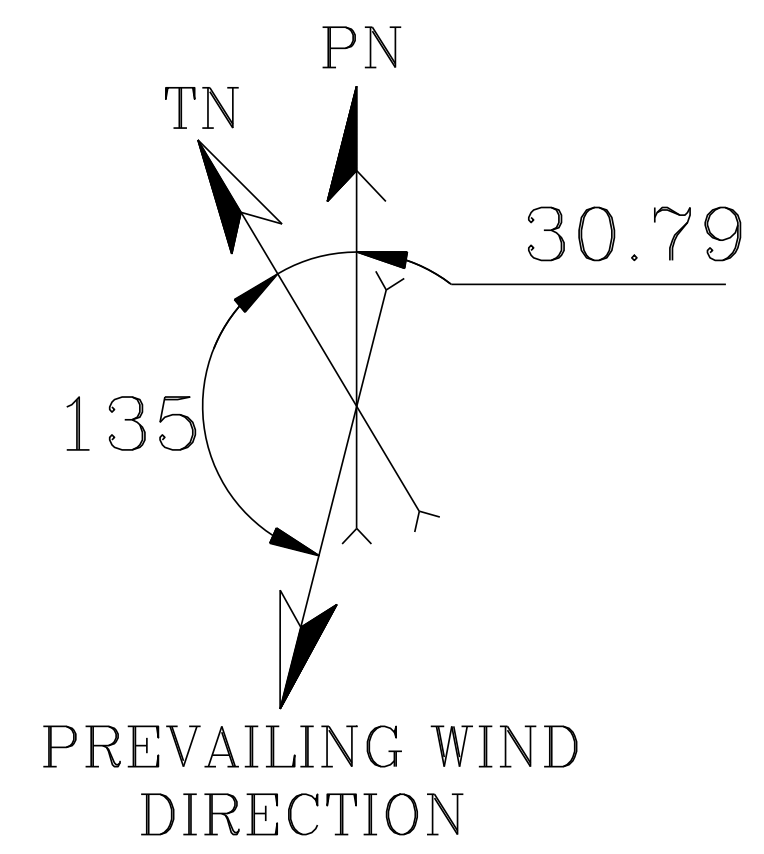


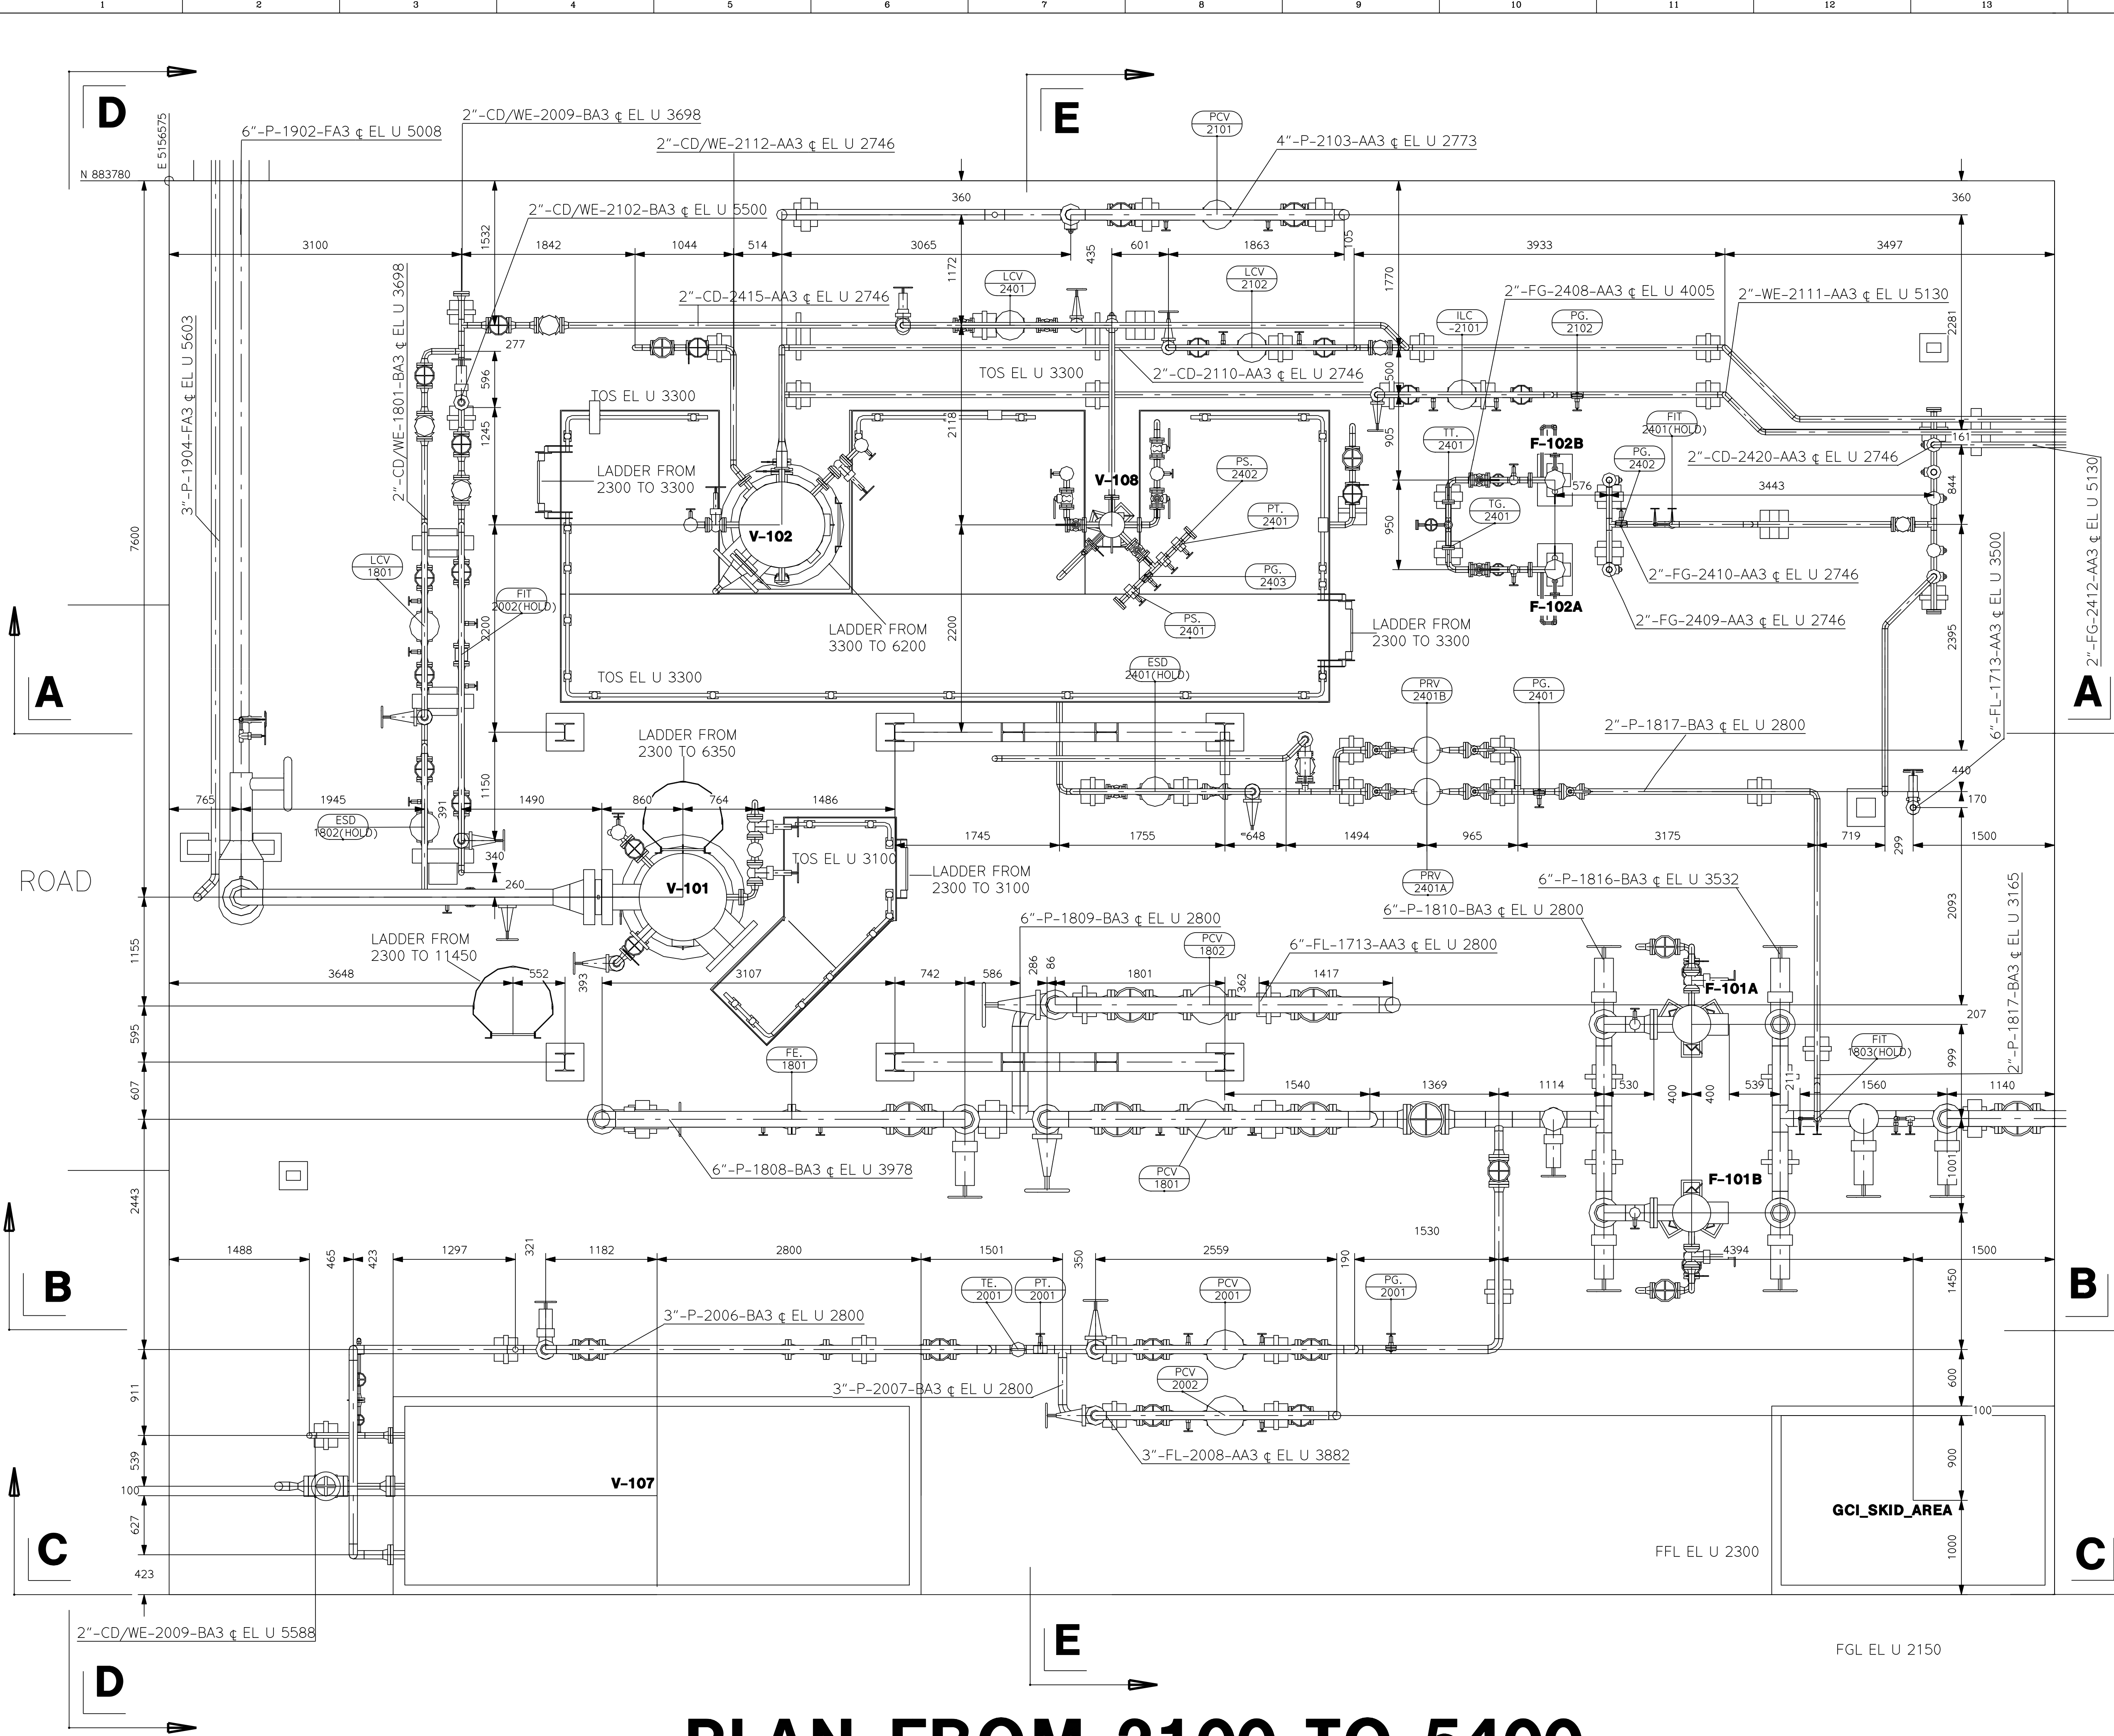


GENERAL NOTES:

1. ALL DIMENSIONS ARE IN MM & ELEVATIONS ARE IN M UNLESS SPECIFIED OTHERWISE.

<u>LEGEND:</u>	
FGL	FINISHED GRADE LEVEL
FFL	FINISHED FLOOR LEVEL
TOC	TOP OF CONCRETE
TOS	TOP OF STEEL
IL	INVERT LEVEL

<u>HOLD LIST:</u>	
SR.NO.	DESCRIPTION
1	INSTRUMENT VENDOR DATA
2	V-107, GCI SKID

REFERENCE DRAWINGS:		
DRAWING NO.	REV	TITLE
BKGP-SBK-DW-OPP-A-150	1	OVERALL PLOT PLAN
BKGP-SBK-PP-LY-EQL-A-205	1	EQUIPMENT LAYOUT OF PROCESS BLOCK
1-GD-1711-2944/2945	A	GAD FOR GROUP SEPARATOR & DEGASSER
1-GD-1711-2950/2951/2952	A	GAD FOR V-108, F-101A/B, F-102A/B

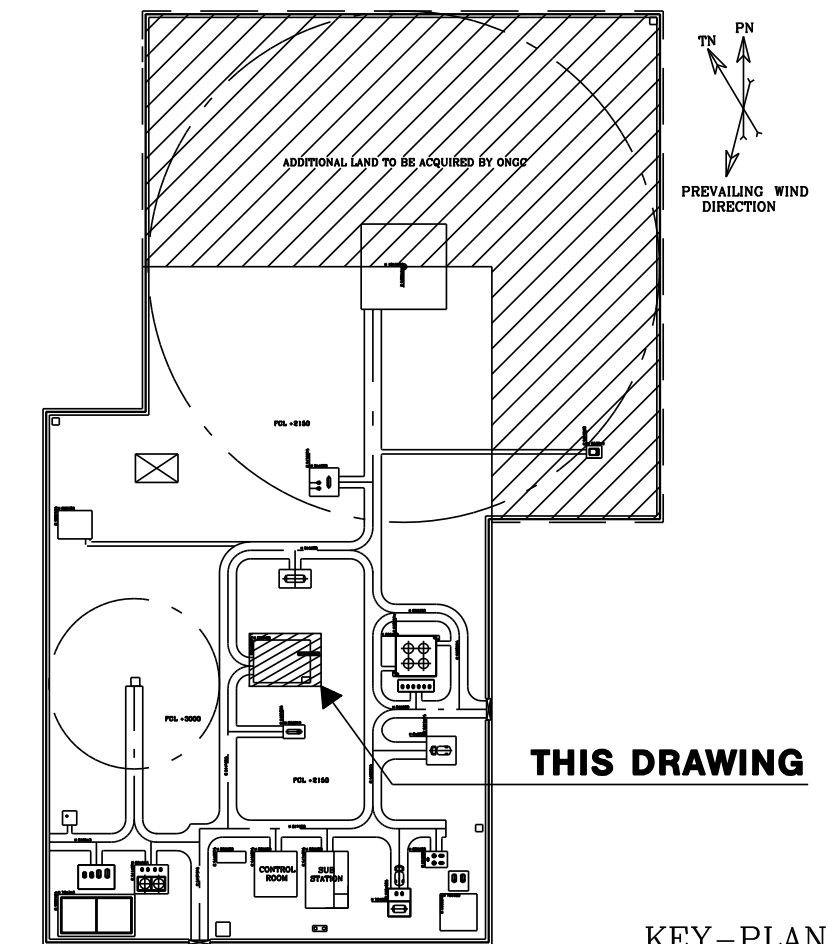


0	19/07/17	APPROVED FOR CONSTRUCTION	ASU	PVP	PA
REV.	DATE	DESCRIPTION	PRE	CHK	AP
		REVISIONS			


SAMPLE COPY

TITLE				SCAL
PIPING GENERAL ARRANGEMENT				1:33
PROCESS BLOCK - PLAN				REV
DRAWING NO. BKGP-SBK-PP-DW-GAD-A-215 (SHEET 1)				0
SIZE		A1		


PLAN FROM 2100 TO 5400

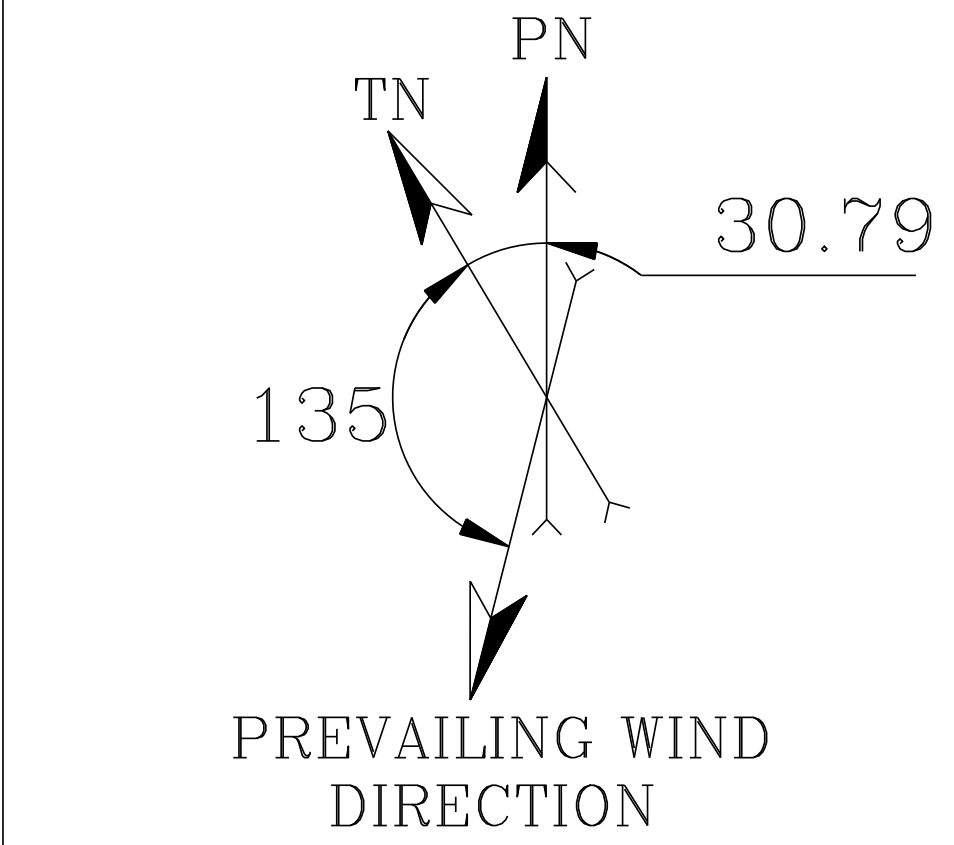

PLAN FROM 5400 TO 11200

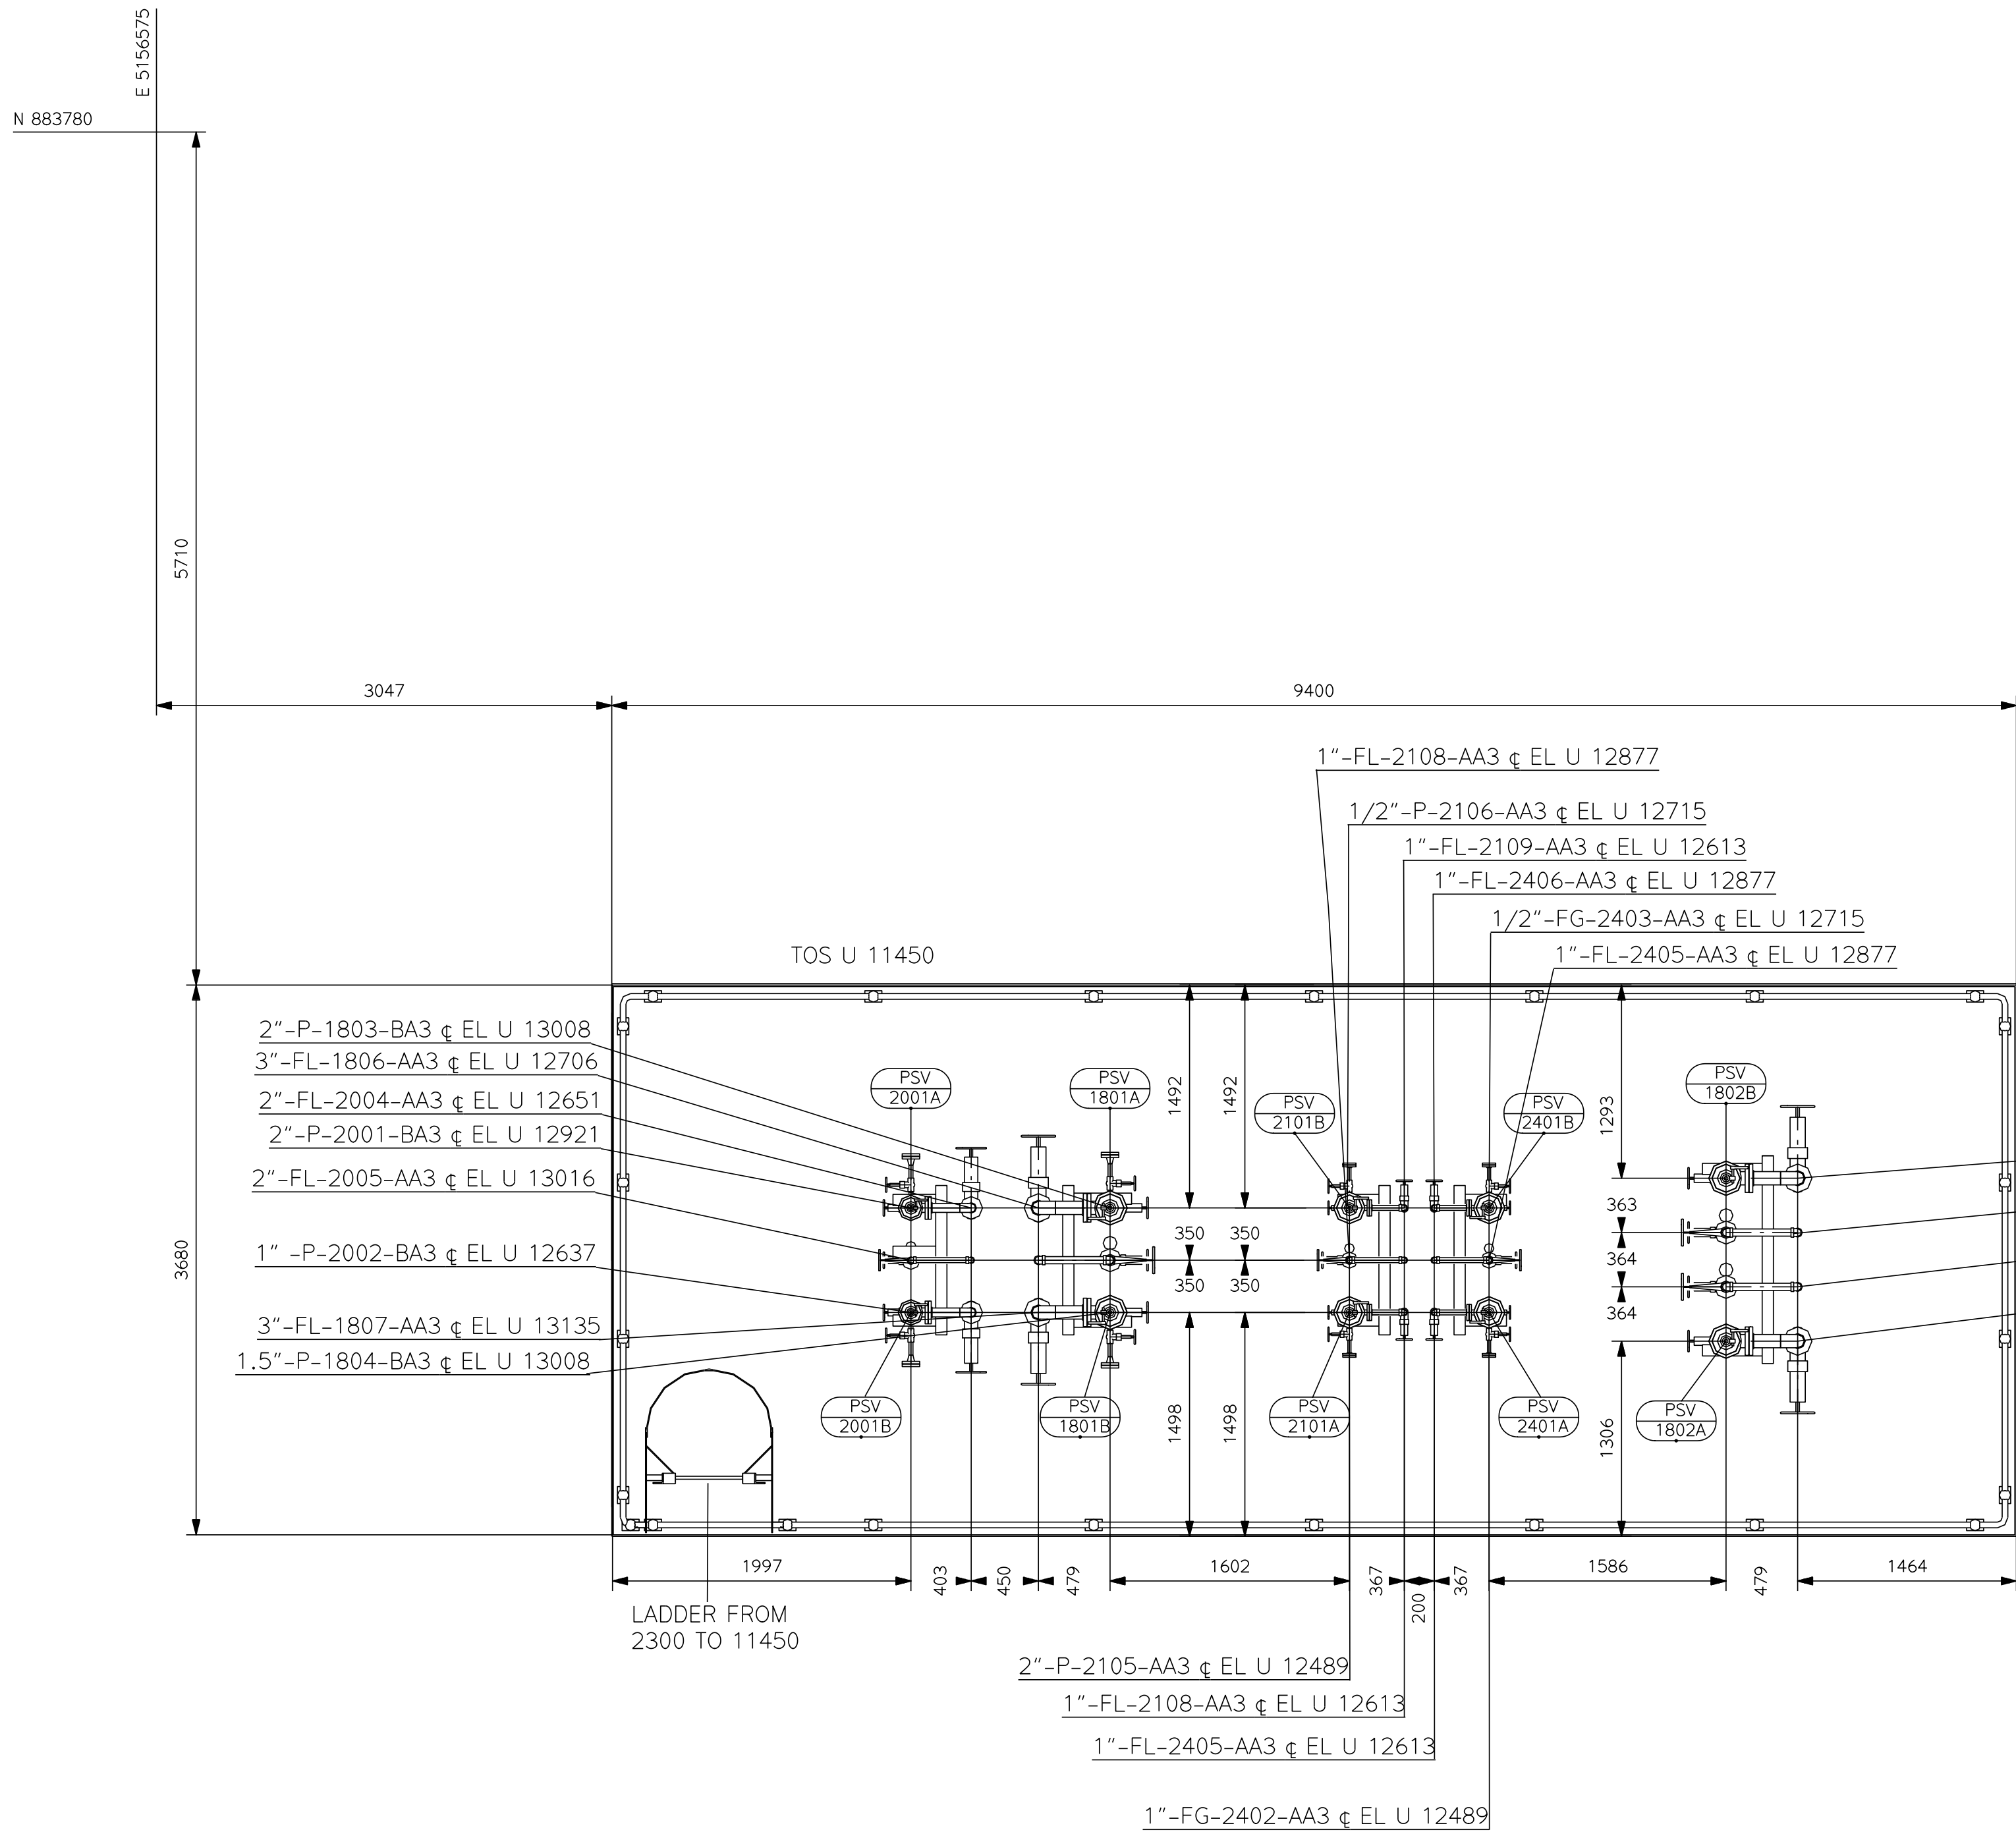

PLAN FROM 11200 TO 14500

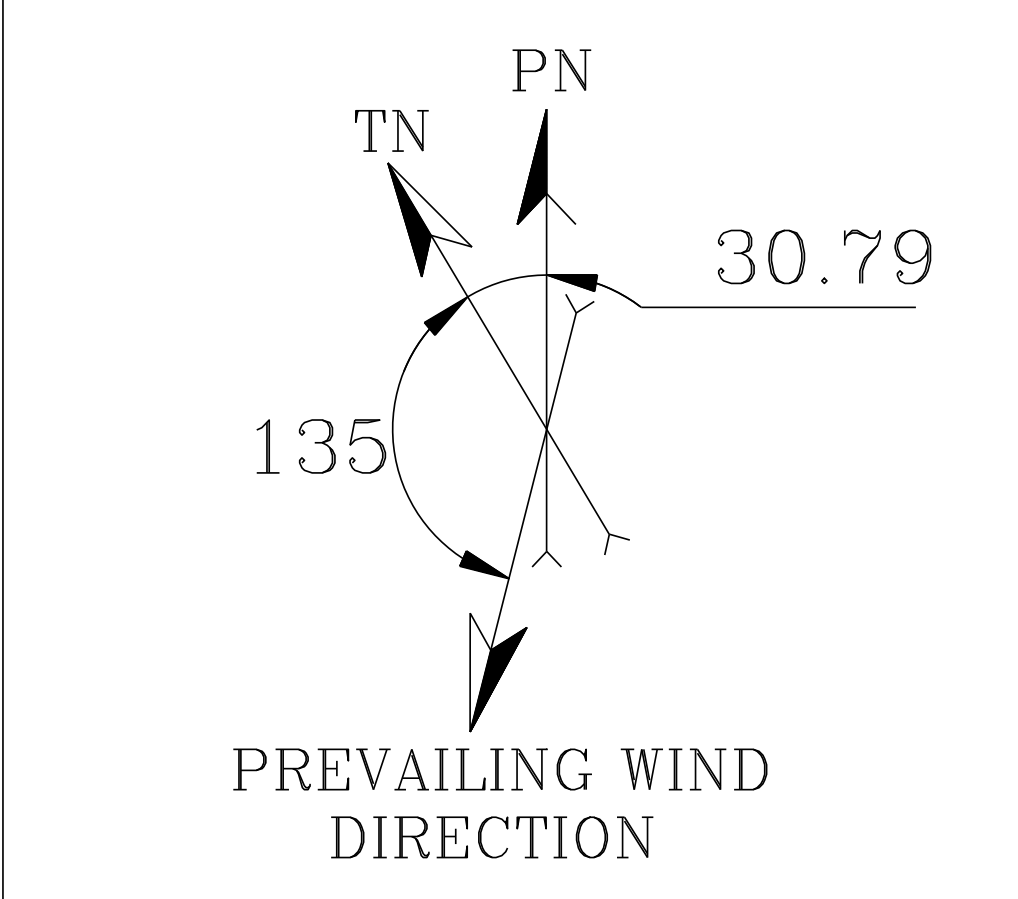

GENERAL NOTES:
1. ALL DIMENSIONS ARE IN MM & ELEVATIONS ARE IN M UNLESS SPECIFIED OTHERWISE.

LEGEND:


FGL	FINISHED GRADE LEVEL
FPL	FINISHED FLOOR LEVEL
TOC	TOP OF CONCRETE
TOS	TOP OF STEEL
IL	INVERT LEVEL

HOLD LIST:

SR.NO.	DESCRIPTION
1	INSTRUMENT VENDOR DATA
2	V-107, GCI SKID


REFERENCE DRAWINGS:

DRAWING NO.	REV.	TITLE
BKGP-SBK-DW-OPP-A-150	1	OVERALL PLOT PLAN
BKGP-SBK-PP-LY-EQL-A-205	1	EQUIPMENT LAYOUT OF PROCESS BLOCK
1-GD-1711-2944/2945	A	GAD FOR GROUP SEPARATOR & DEGASSER
1-GD-1711-2950/2951/2952	A	GAD FOR V-108, F-101A/B, F-102A/B

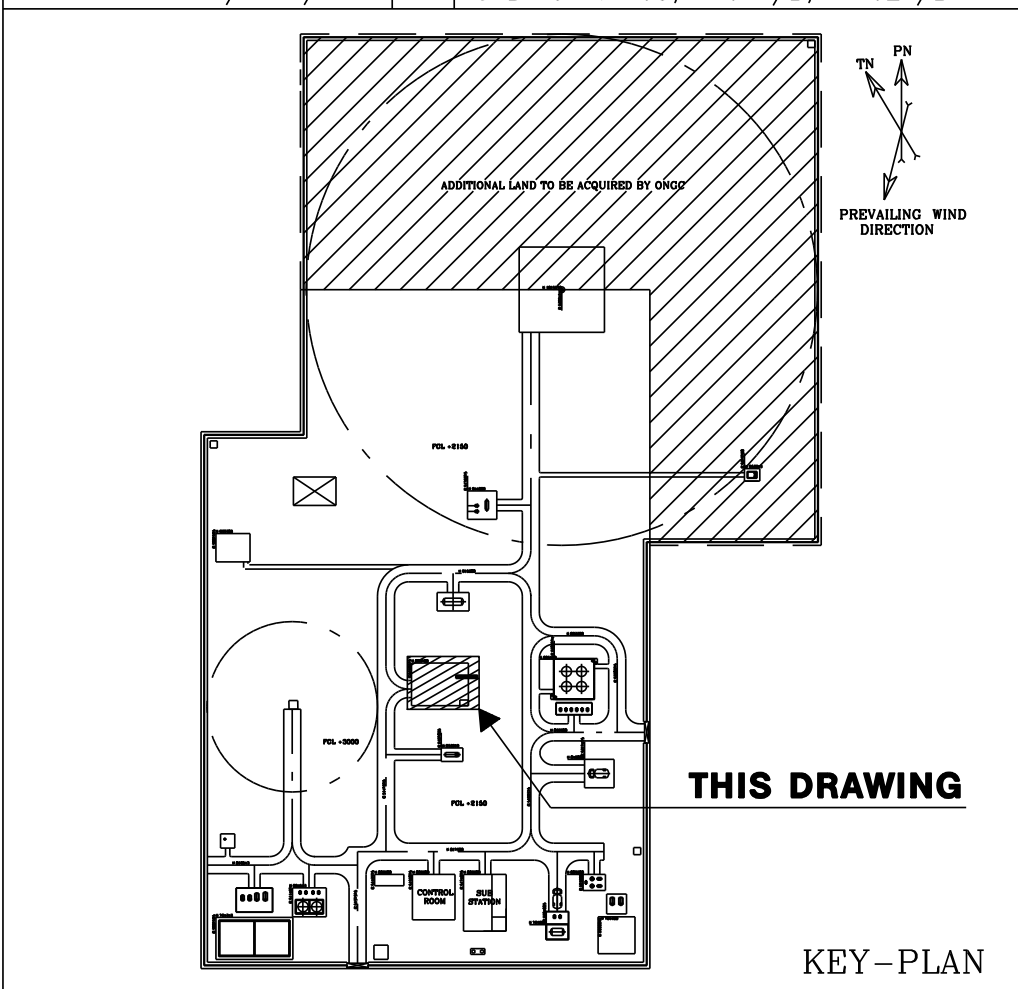


0	19/07/17	APPROVED FOR CONSTRUCTION	ASU	PVP	PAK
REV.	DATE	DESCRIPTION	PRE	CHK	APD
REVISIONS					

TITLE PIPING GENERAL ARRANGEMENT PROCESS BLOCK - PLAN					
DRAWING NO. BKGP-SBK-PP-DW-GAD-A-215 (SHEET 3)				SIZE	A1
				SCALE	1:33.3
				REV.	0

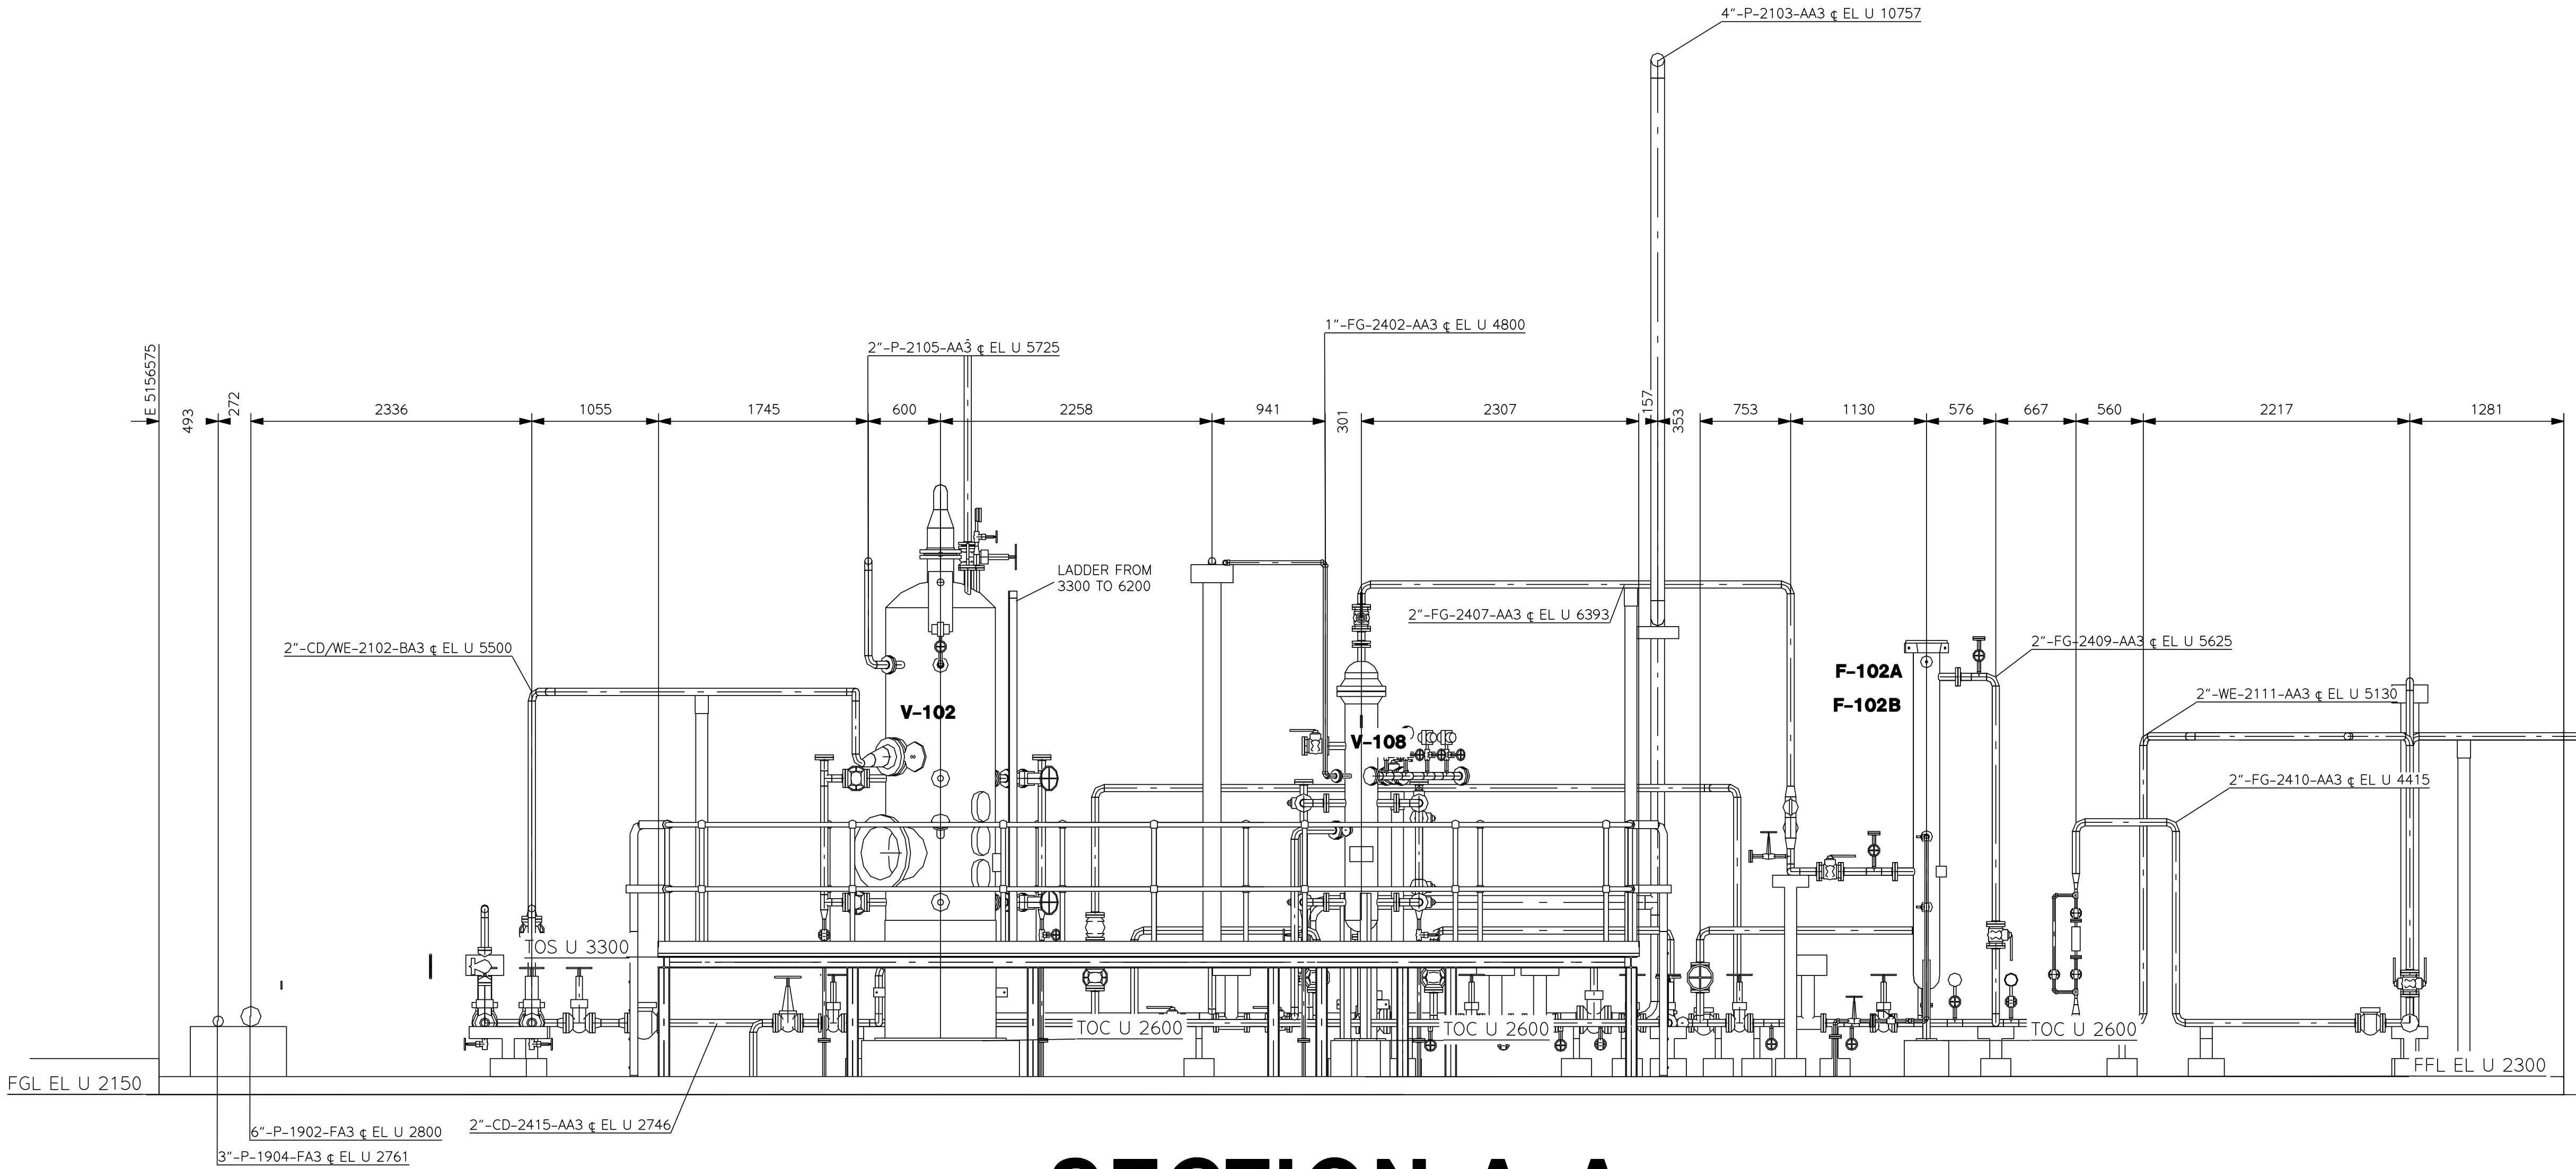

SECTION A-A

(REFER SHEET 1 OF BKGP-SBK-PP-DW-GAD-A-215)

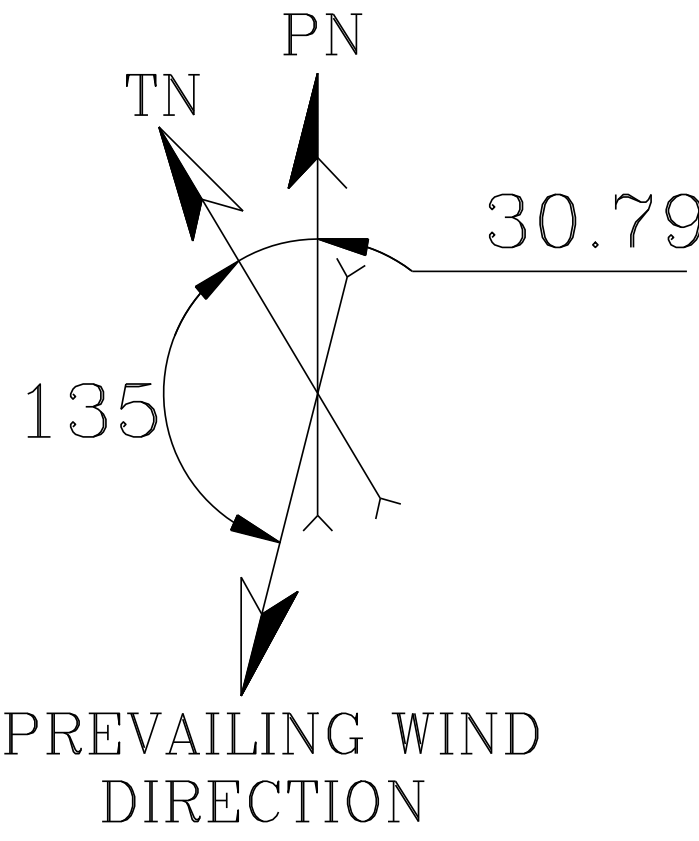

GENERAL NOTES:
1. ALL DIMENSIONS ARE IN MM & ELEVATIONS ARE IN M UNLESS SPECIFIED OTHERWISE.

LEGEND:


FGL	FINISHED GRADE LEVEL
FFL	FINISHED FLOOR LEVEL
TOC	TOP OF CONCRETE
TOS	TOP OF STEEL
IL	INVERT LEVEL

HOLD LIST:

SR.NO.	DESCRIPTION
1	INSTRUMENT VENDOR DATA
2	V-107, GCI SKID

REFERENCE DRAWINGS:

DRAWING NO.	REV	TITLE
BKGP-SBK-DW-OPP-A-150	1	OVERALL PLOT PLAN
BKGP-SBK-PP-LY-EQL-A-205	1	EQUIPMENT LAYOUT OF PROCESS BLOCK
1-GD-1711-2944/2945	A	GAD FOR GROUP SEPARATOR & DEGASSER
1-GD-1711-2950/2951/2952	A	GAD FOR V-108,F-101A/B, F-102A/B

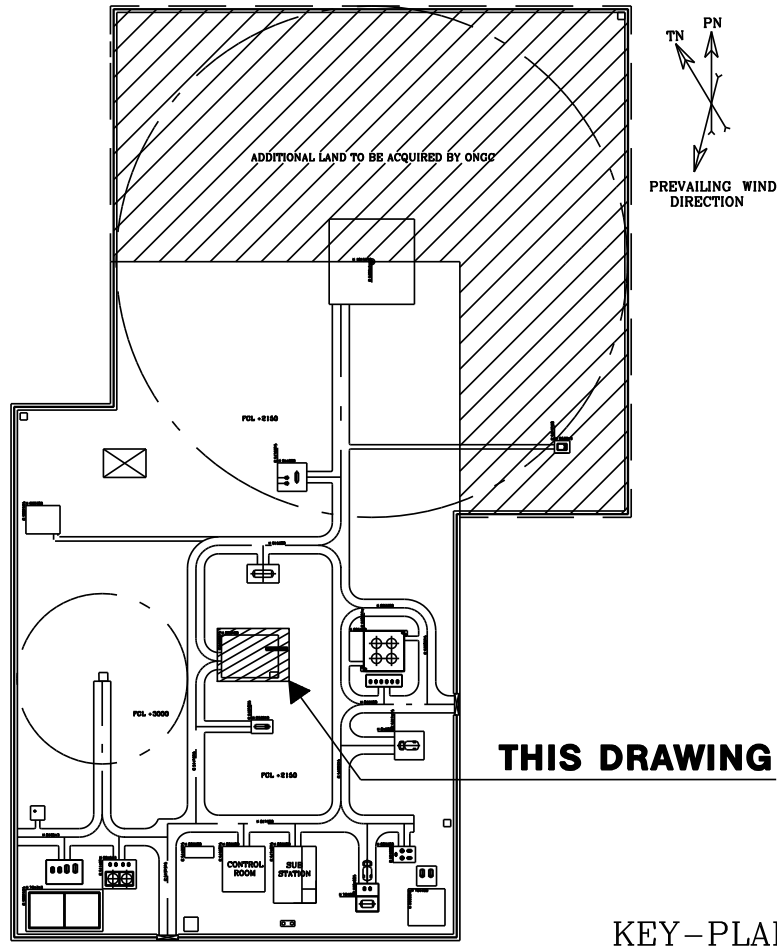

0	19/07/17	APPROVED FOR CONSTRUCTION		ASU	PVP/PAK
REV.	DATE	DESCRIPTION		PRE	CHK/APD
REVISIONS					

SAMPLE COPY

TITLE	PIPING GENERAL ARRANGEMENT PROCESS BLOCK - ELEVATION	SCALE 1:33.3
DRAWING NO.	BKGP-SBK-PP-DW-GAD-A-215 (SHEET 4)	REV. 0



FGL	FINISHED GRADE LEVEL
FFL	FINISHED FLOOR LEVEL
TOC	TOP OF CONCRETE
TOS	TOP OF STEEL
IL	INVERT LEVEL

R.NO.	DESCRIPTION
-------	-------------

R.NO.	DESCRIPTION
1	INSTRUMENT VENDOR DATA
2	V-107, GCI SKID

DRAWING NO

DRAWING NO.	REV.	TITLE
KGP-SBK-DW-OPP-A-150	1	OVERALL PLOT PLAN
KGP-SBK-PP-LY-EQL-A-205	1	EQUIPMENT LAYOUT OF PROCESS BLOCK
GD-1711-2944/2945	A	GAD FOR GROUP SEPARATOR & DEGASSER
GD-1711-2950/2951/2952	A	GAD FOR V-108, F-101A/B, F-102A/B





0	19/07/17	APPROVED FOR CONSTRUCTION	ASU	PVP	PAK
REV.	DATE	DESCRIPTION	PRE	CHK	APD
REVISIONS					

TITLE	PIPING GENERAL ARRANGEMENT PROCESS BLOCK - ELEVATION
-------	---

RAWING NO. BKGP-SBK-PP-DW-GAD-A-215 (SHEET 5)

		SCALE
		1:33.5
SIZE	A1	REV. 0

(REFER SHEET 1 OF BKGP-SBK-PP-DW-GAD-A-215)

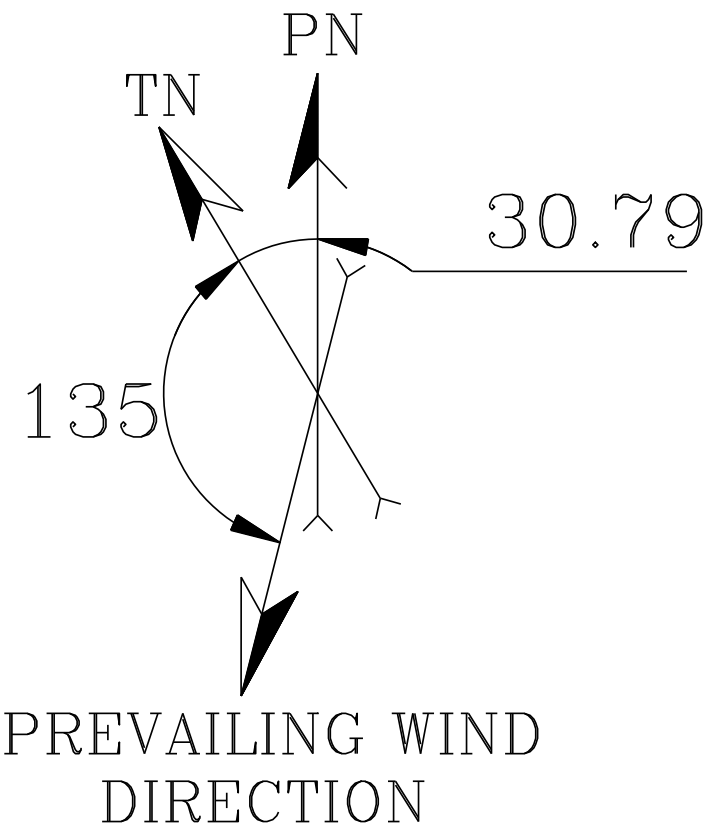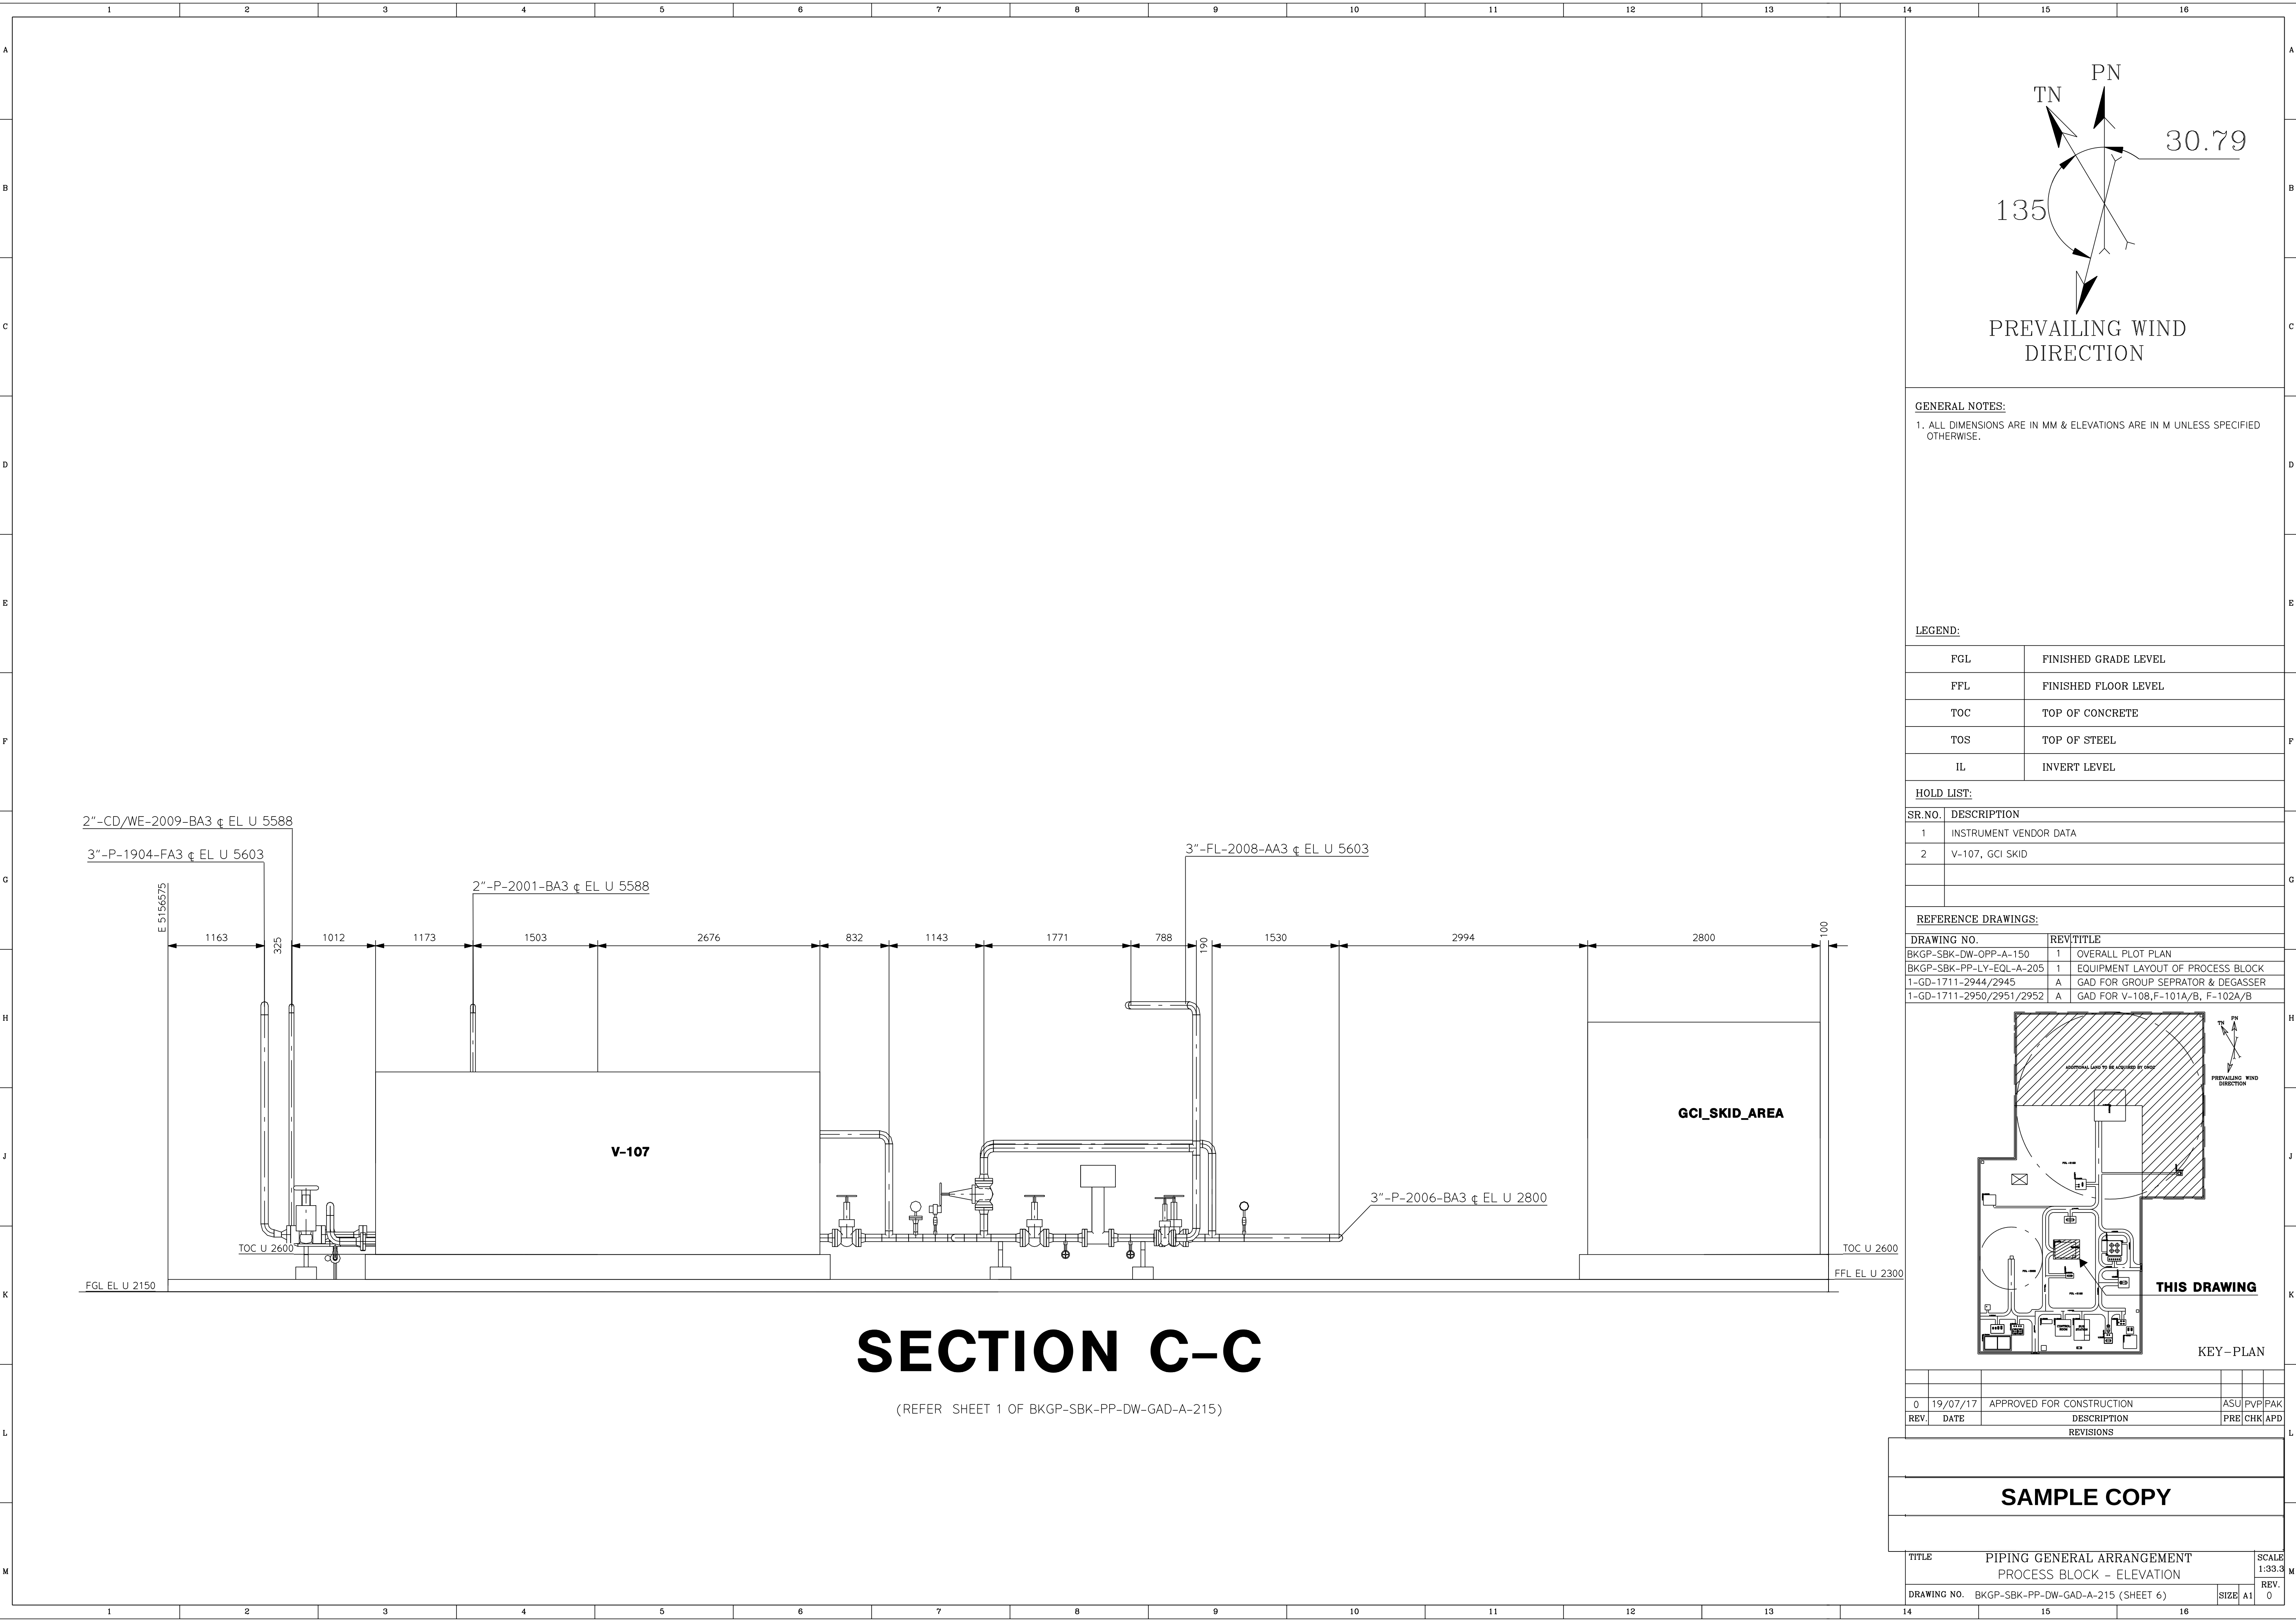


GENERAL NOTES:
1. ALL DIMENSIONS ARE IN MM & ELEVATIONS ARE IN M UNLESS SPECIFIED OTHERWISE.

LEGEND:	
FGL	FINISHED GRADE LEVEL
FFL	FINISHED FLOOR LEVEL
TOC	TOP OF CONCRETE
TOS	TOP OF STEEL
IL	INVERT LEVEL

HOLD LIST:	
SR.NO.	DESCRIPTION
1	INSTRUMENT VENDOR DATA
2	V-107, GCI SKID



REFERENCE DRAWINGS:	
DRAWING NO.	REV\TITLE
BKGP-SBK-DW-OPP-A-150	1 OVERALL PLOT PLAN
BKGP-SBK-PP-LY-EQL-A-205	1 EQUIPMENT LAYOUT OF PROCESS BLOCK
1-GD-1711-2944/2945	A GAD FOR GROUP SEPRATOR & DEGASSER
1-GD-1711-2950/2951/2952	A GAD FOR V-108,F-101A/B, F-102A/B

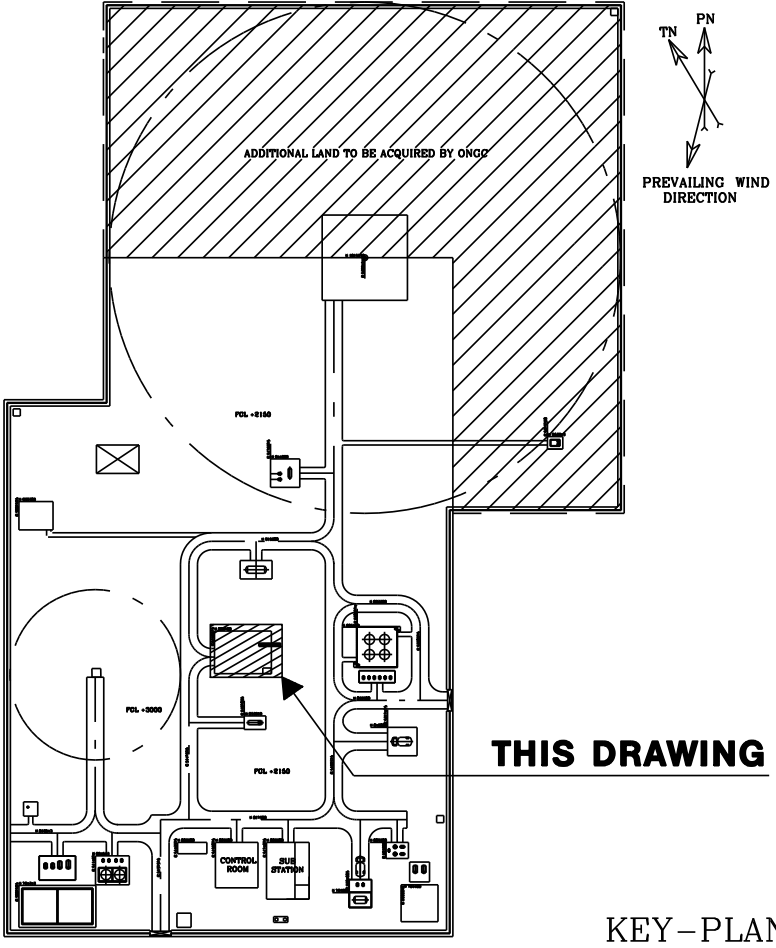

0	19/07/17	APPROVED FOR CONSTRUCTION	ASU	PVP	PAK
REV.	DATE	DESCRIPTION	PRE	CHK	APD
REVISIONS					

SAMPLE COPY

TITLE	PIPING GENERAL ARRANGEMENT PROCESS BLOCK - ELEVATION	SCALE 1:33.3
DRAWING NO.	BKGP-SBK-PP-DW-GAD-A-215 (SHEET 6)	REV. 0
SIZE	A1	

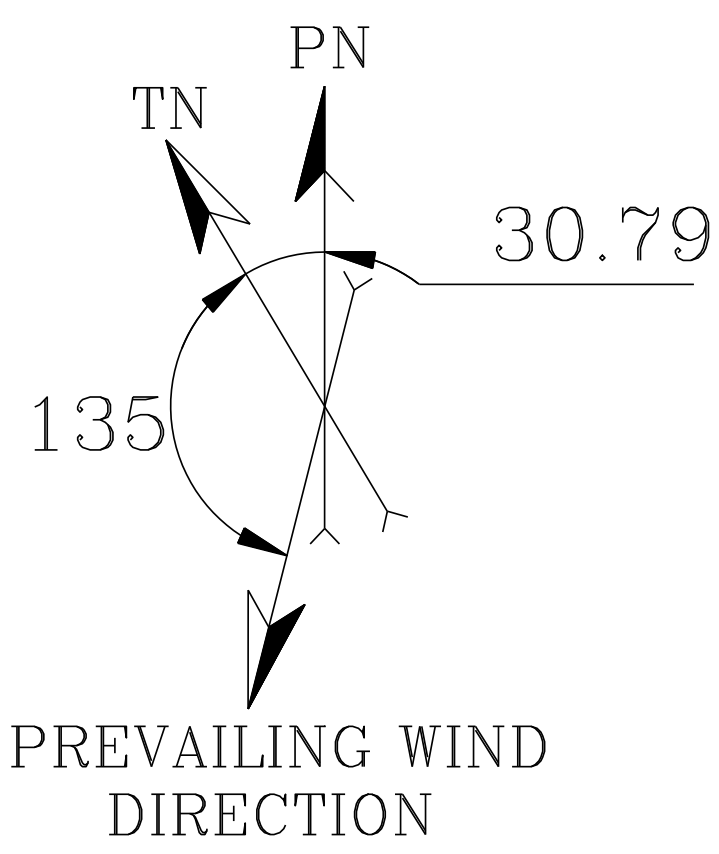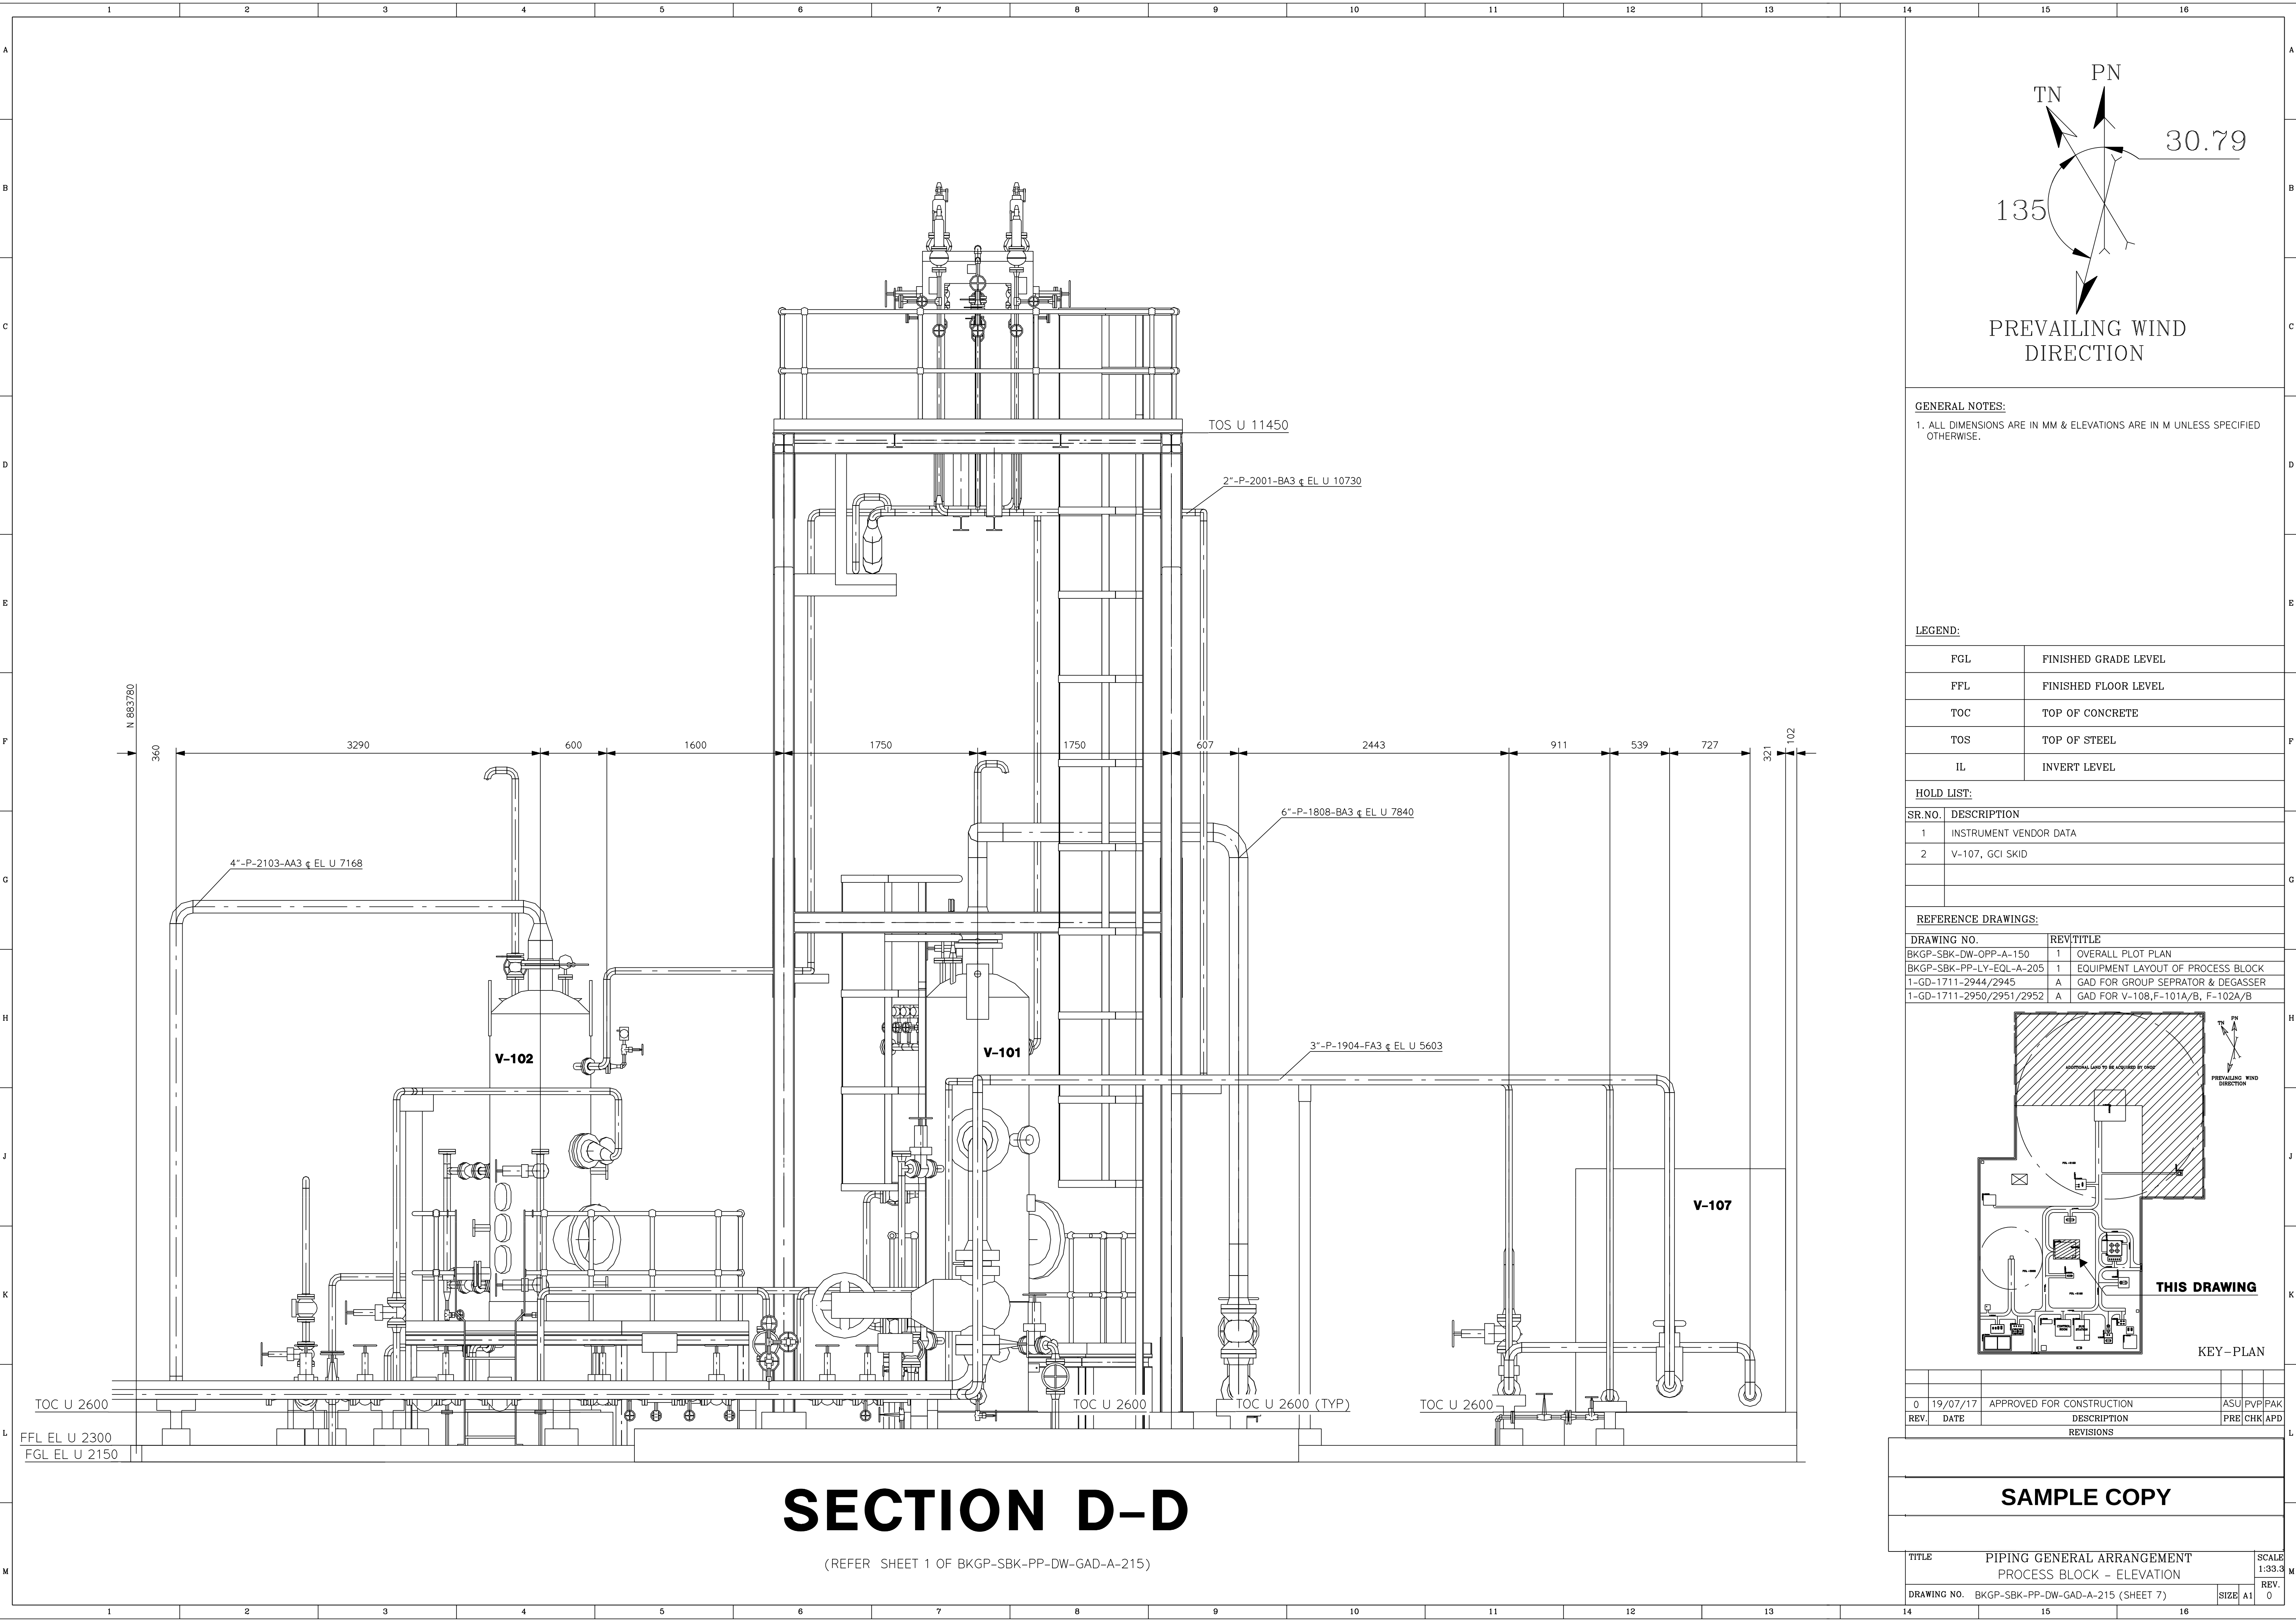


GENERAL NOTES:
1. ALL DIMENSIONS ARE IN MM & ELEVATIONS ARE IN M UNLESS SPECIFIED OTHERWISE.

LEGEND:	
FGL	FINISHED GRADE LEVEL
FFL	FINISHED FLOOR LEVEL
TOC	TOP OF CONCRETE
TOS	TOP OF STEEL
IL	INVERT LEVEL

HOLD LIST:	
SR.NO.	DESCRIPTION
1	INSTRUMENT VENDOR DATA
2	V-107, GCI SKID


REFERENCE DRAWINGS:	
DRAWING NO.	REV/TITLE
BKGP-SBK-DW-OPP-A-150	1 OVERALL PLOT PLAN
BKGP-SBK-PP-LY-EQL-A-205	1 EQUIPMENT LAYOUT OF PROCESS BLOCK
1-GD-1711-2944/2945	A GAD FOR GROUP SEPARATOR & DEGASSER
1-GD-1711-2950/2951/2952	A GAD FOR V-108,F-101A/B, F-102A/B

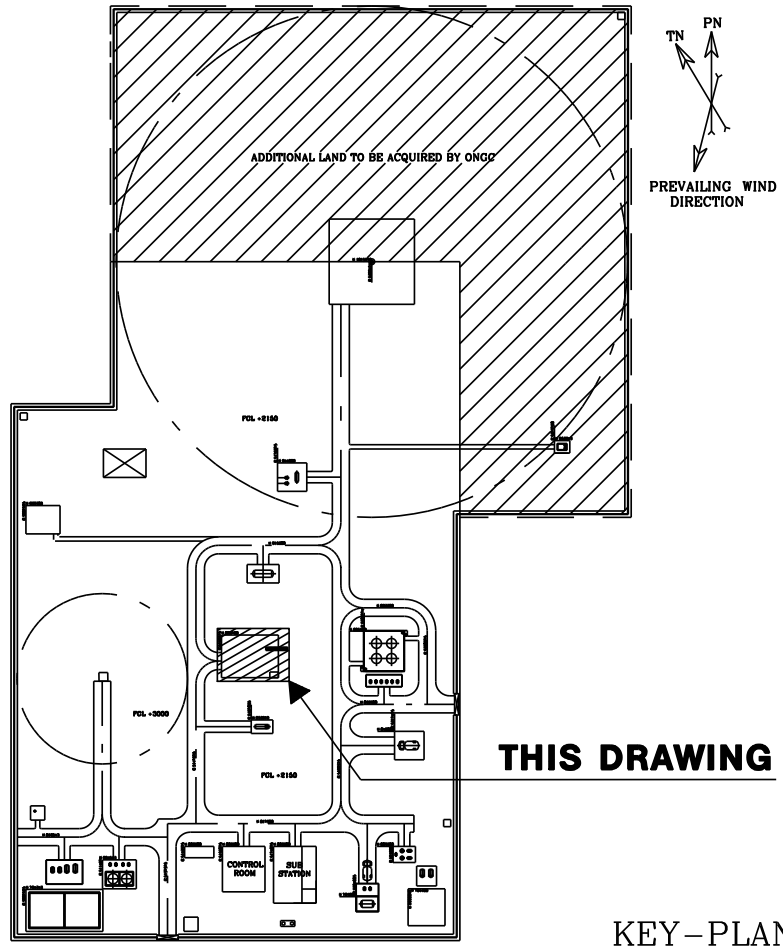

0	19/07/17	APPROVED FOR CONSTRUCTION		ASU	PVP/PAK
REV.	DATE	DESCRIPTION		PRE	CHK/APD
REVISIONS					


SAMPLE COPY

TITLE	PIPING GENERAL ARRANGEMENT PROCESS BLOCK - ELEVATION	SCALE 1:33.3
DRAWING NO.	BKGP-SBK-PP-DW-GAD-A-215 (SHEET 7)	REV. 0
	SIZE A1	

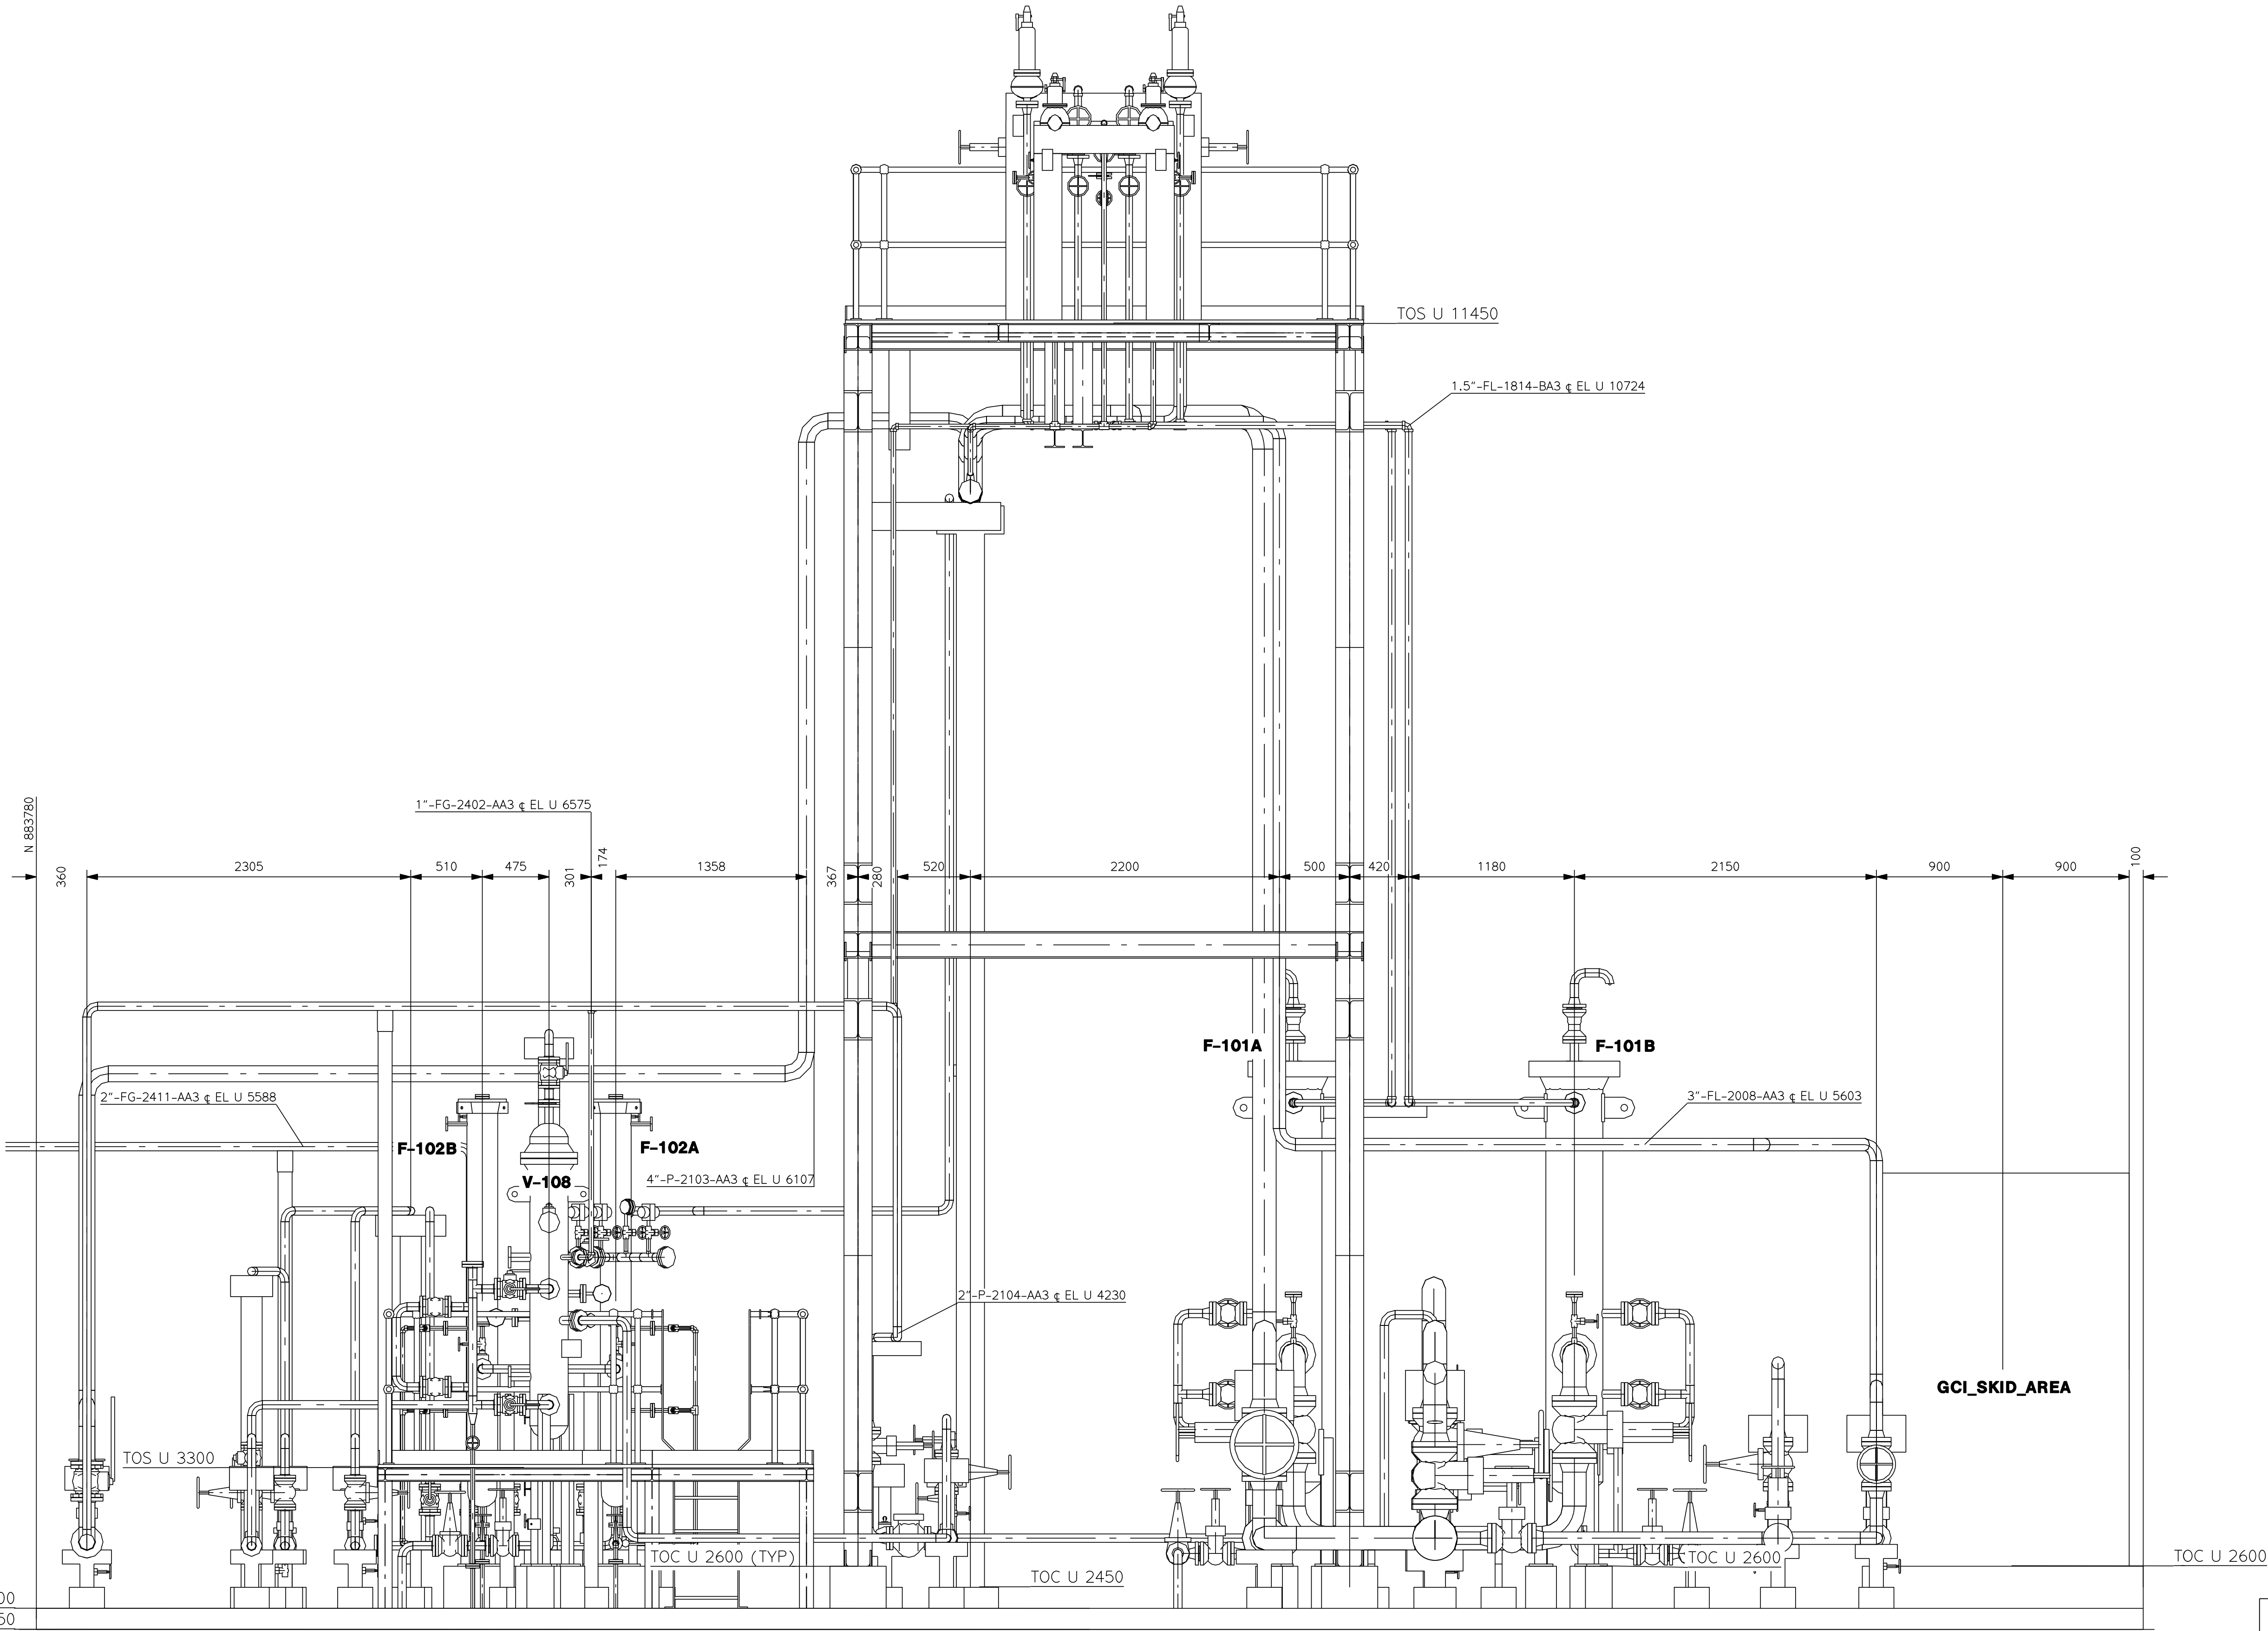

SECTION E-E

(REFER SHEET 1 OF BKGP-SBK-PP-DW-GAD-A-215)

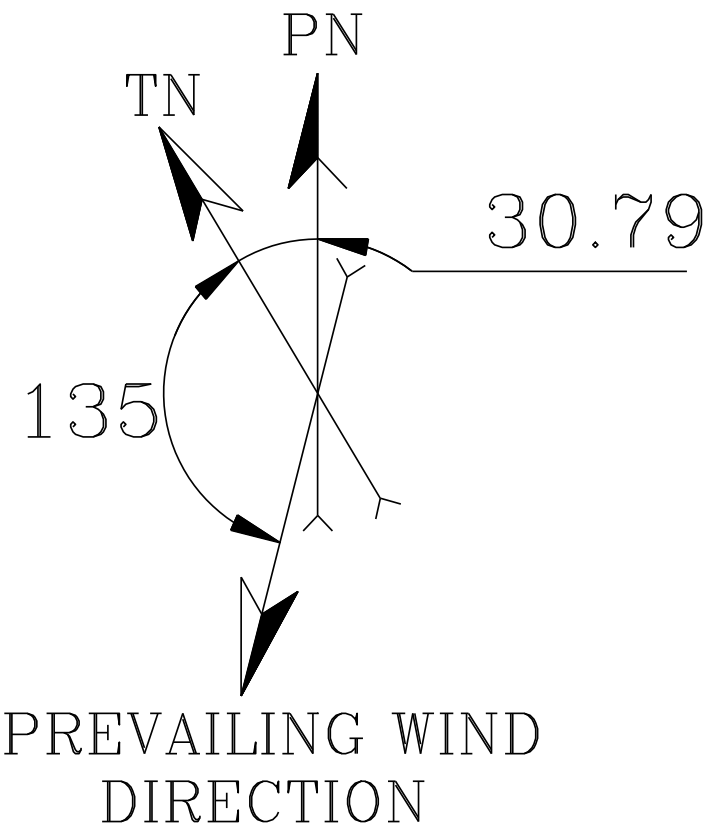

GENERAL NOTES:
1. ALL DIMENSIONS ARE IN MM & ELEVATIONS ARE IN M UNLESS SPECIFIED OTHERWISE.

LEGEND:


FGL	FINISHED GRADE LEVEL
FPL	FINISHED FLOOR LEVEL
TOC	TOP OF CONCRETE
TOS	TOP OF STEEL
IL	INVERT LEVEL

HOLD LIST:

SR.NO.	DESCRIPTION
1	INSTRUMENT VENDOR DATA
2	V-107, GCI SKID

REFERENCE DRAWINGS:


DRAWING NO.	REV.	TITLE
BKGP-SBK-DW-OPP-A-150	1	OVERALL PLOT PLAN
BKGP-SBK-PP-LY-EQL-A-205	1	EQUIPMENT LAYOUT OF PROCESS BLOCK
1-GD-1711-2944/2945	A	GAD FOR GROUP SEPARATOR & DEGASSER
1-GD-1711-2950/2951/2952	A	GAD FOR V-108,F-101A/B, F-102A/B

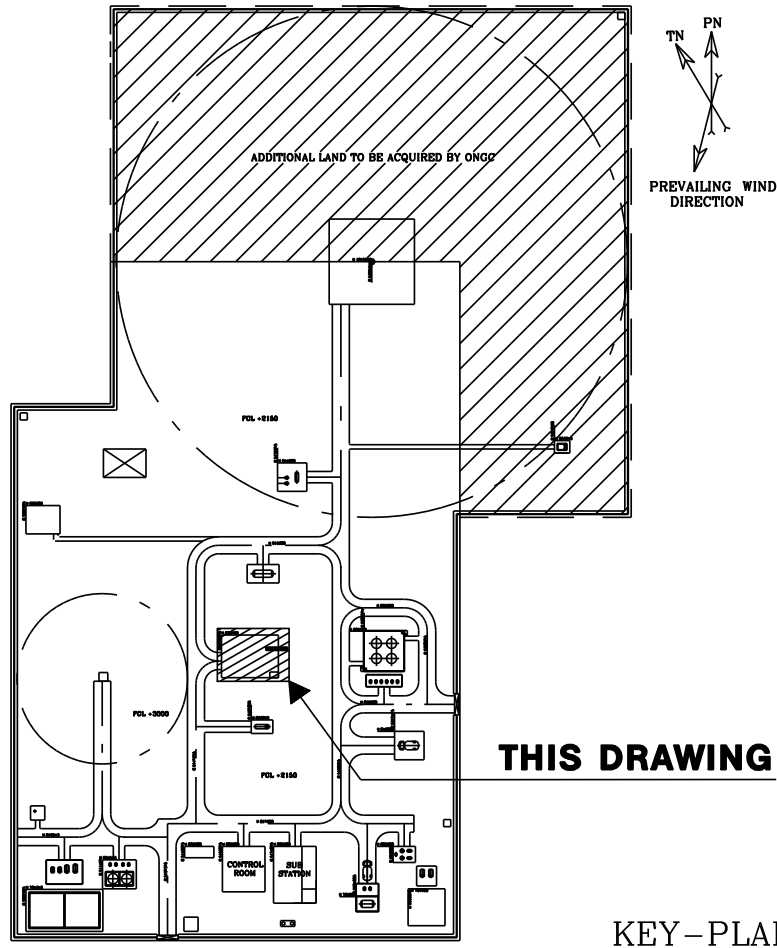

REV.	DATE	DESCRIPTION	REV.	DATE	DESCRIPTION
0	19/07/17	APPROVED FOR CONSTRUCTION	ASU	PVP/PAK	


SAMPLE COPY

TITLE	PIPING GENERAL ARRANGEMENT PROCESS BLOCK - ELEVATION	SCALE	1:33.3
DRAWING NO.	BKGP-SBK-PP-DW-GAD-A-215 (SHEET 8)	SIZE	A1
REV.	0		

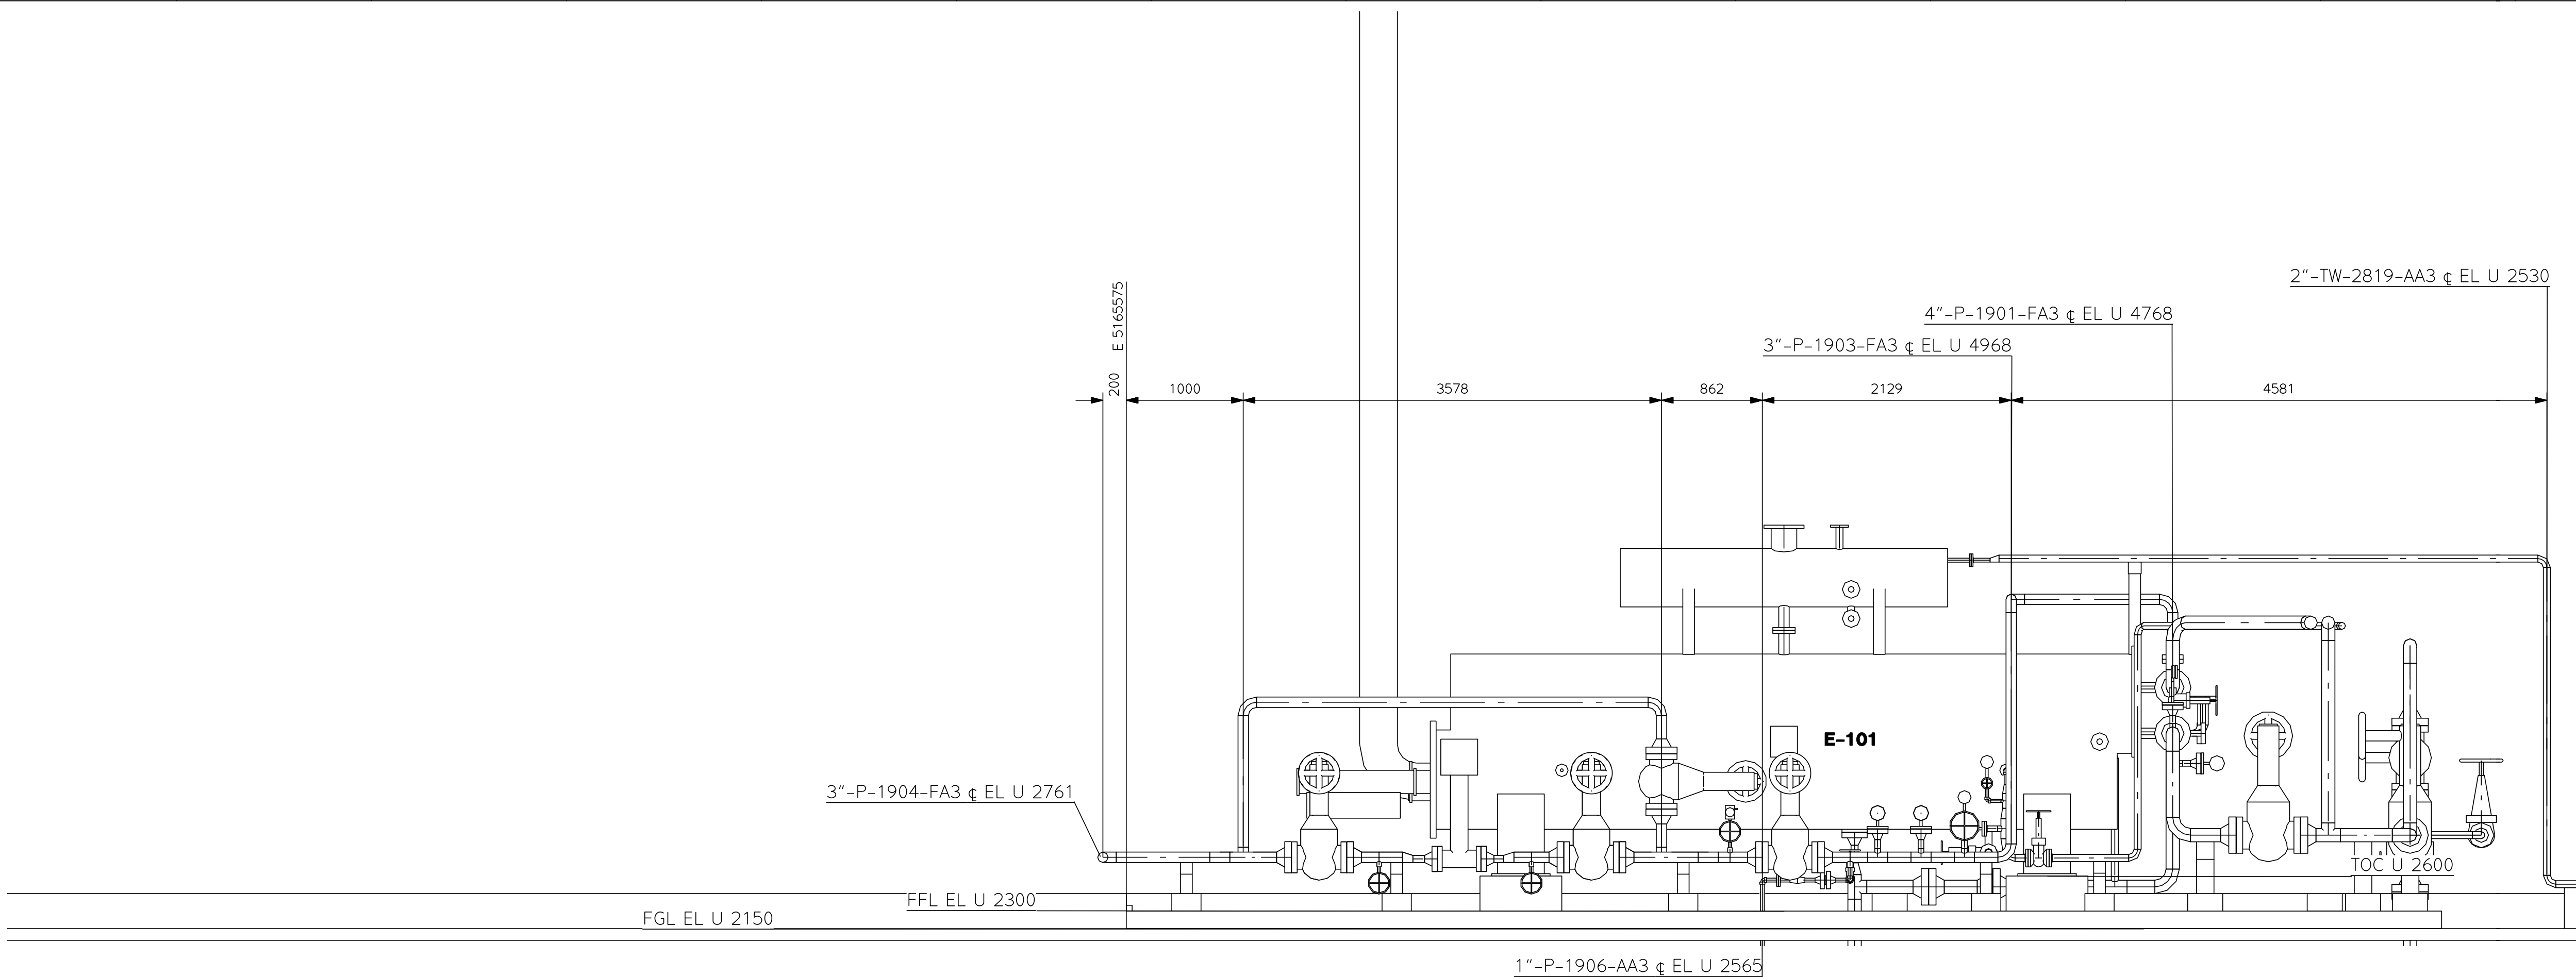


SECTION A-A

(REFER SHEET 10 OF BKGP-SBK-PP-DW-GAD-A-215)

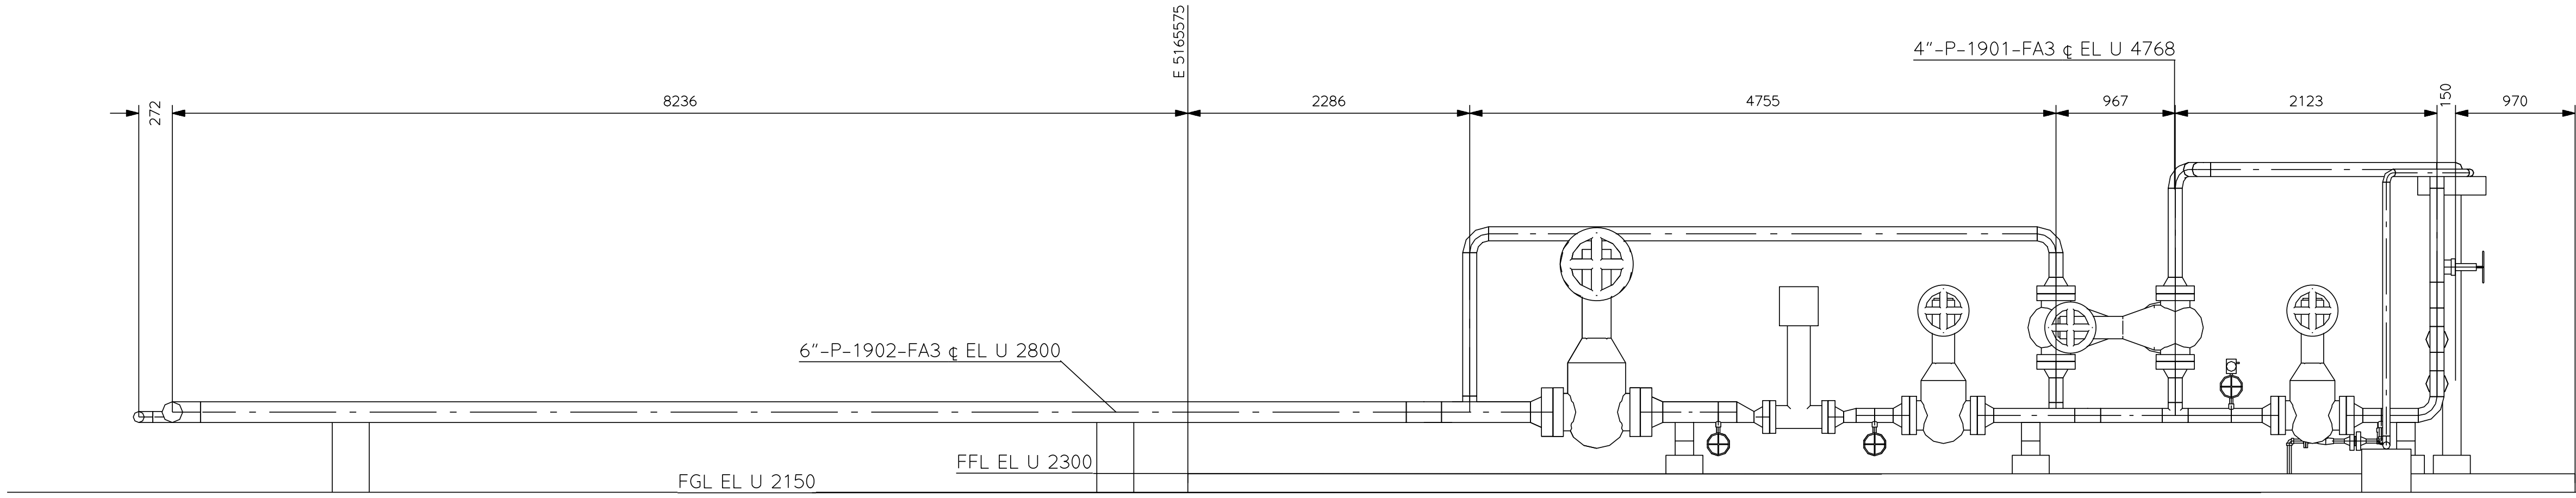

SECTION B-B

(REFER SHEET 10 OF BKGP-SBK-PP-DW-GAD-A-215)

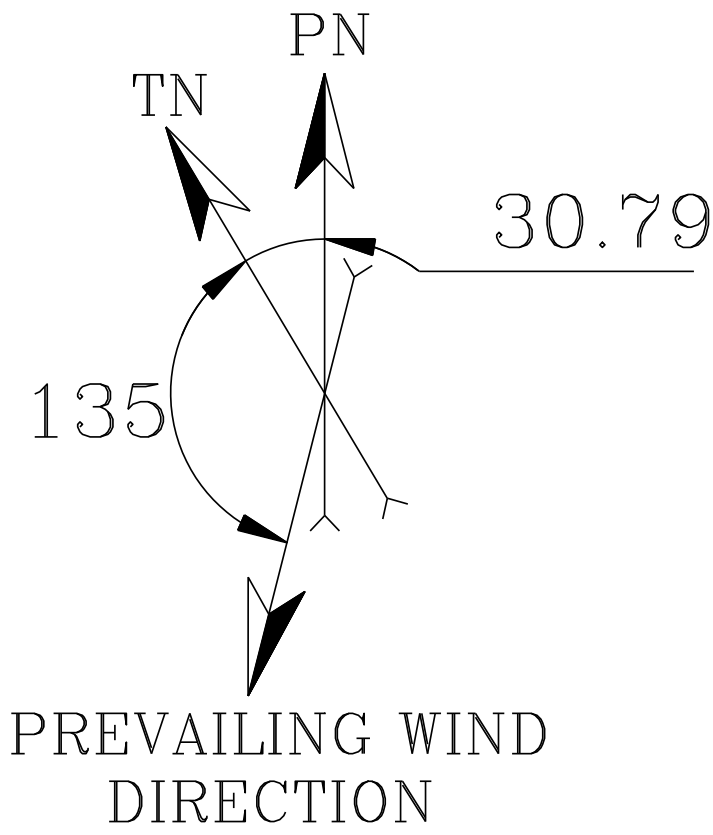

GENERAL NOTES:
1. ALL DIMENSIONS ARE IN MM & ELEVATIONS ARE IN M UNLESS SPECIFIED OTHERWISE.

LEGEND:


FGL	FINISHED GRADE LEVEL
FPL	FINISHED FLOOR LEVEL
TOC	TOP OF CONCRETE
TOS	TOP OF STEEL
IL	INVERT LEVEL

HOLD LIST:

SR.NO.	DESCRIPTION
1	INSTRUMENT VENDOR DATA

REFERENCE DRAWINGS:


DRAWING NO.	REV	TITLE
BKGP-SBK-DW-OPP-A-150	1	OVERALL PLOT PLAN
BKGP-SBK-PR-PD-WBH-A-319	0	P&ID FOR IDBH
BKGP-SBK-PP-LY-EQL-A-228	A	EQUIPMENT LAYOUT FOR IDBH
OGX-1009-H-MEC-DWG-2001	B	GAD FOR IDBH

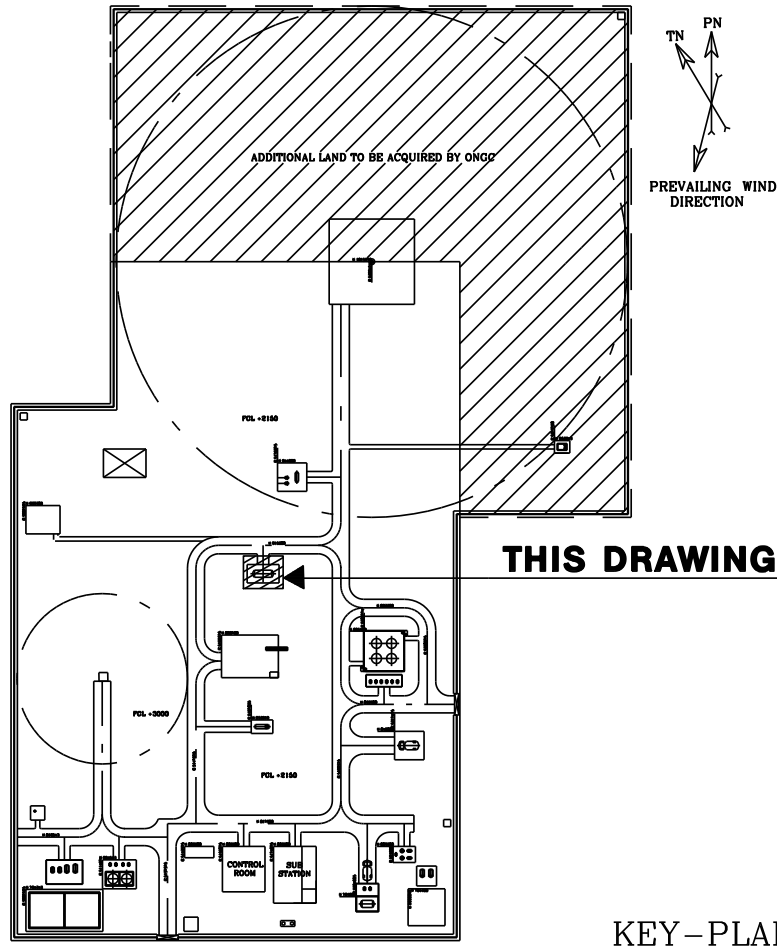


REV.	DATE	DESCRIPTION	PRE	CHK	APD
0	19/07/17	APPROVED FOR CONSTRUCTION	ASU	PVP	PAK
		REVISIONS			

SAMPLE COPY


TITLE	PIPING GENERAL ARRANGEMENT INDIRECT BATH HEATER - ELEVATION	SCALE 1:33.3
DRAWING NO.	BKGP-SBK-PP-DW-GAD-A-215 (SHEET 11)	REV. 0

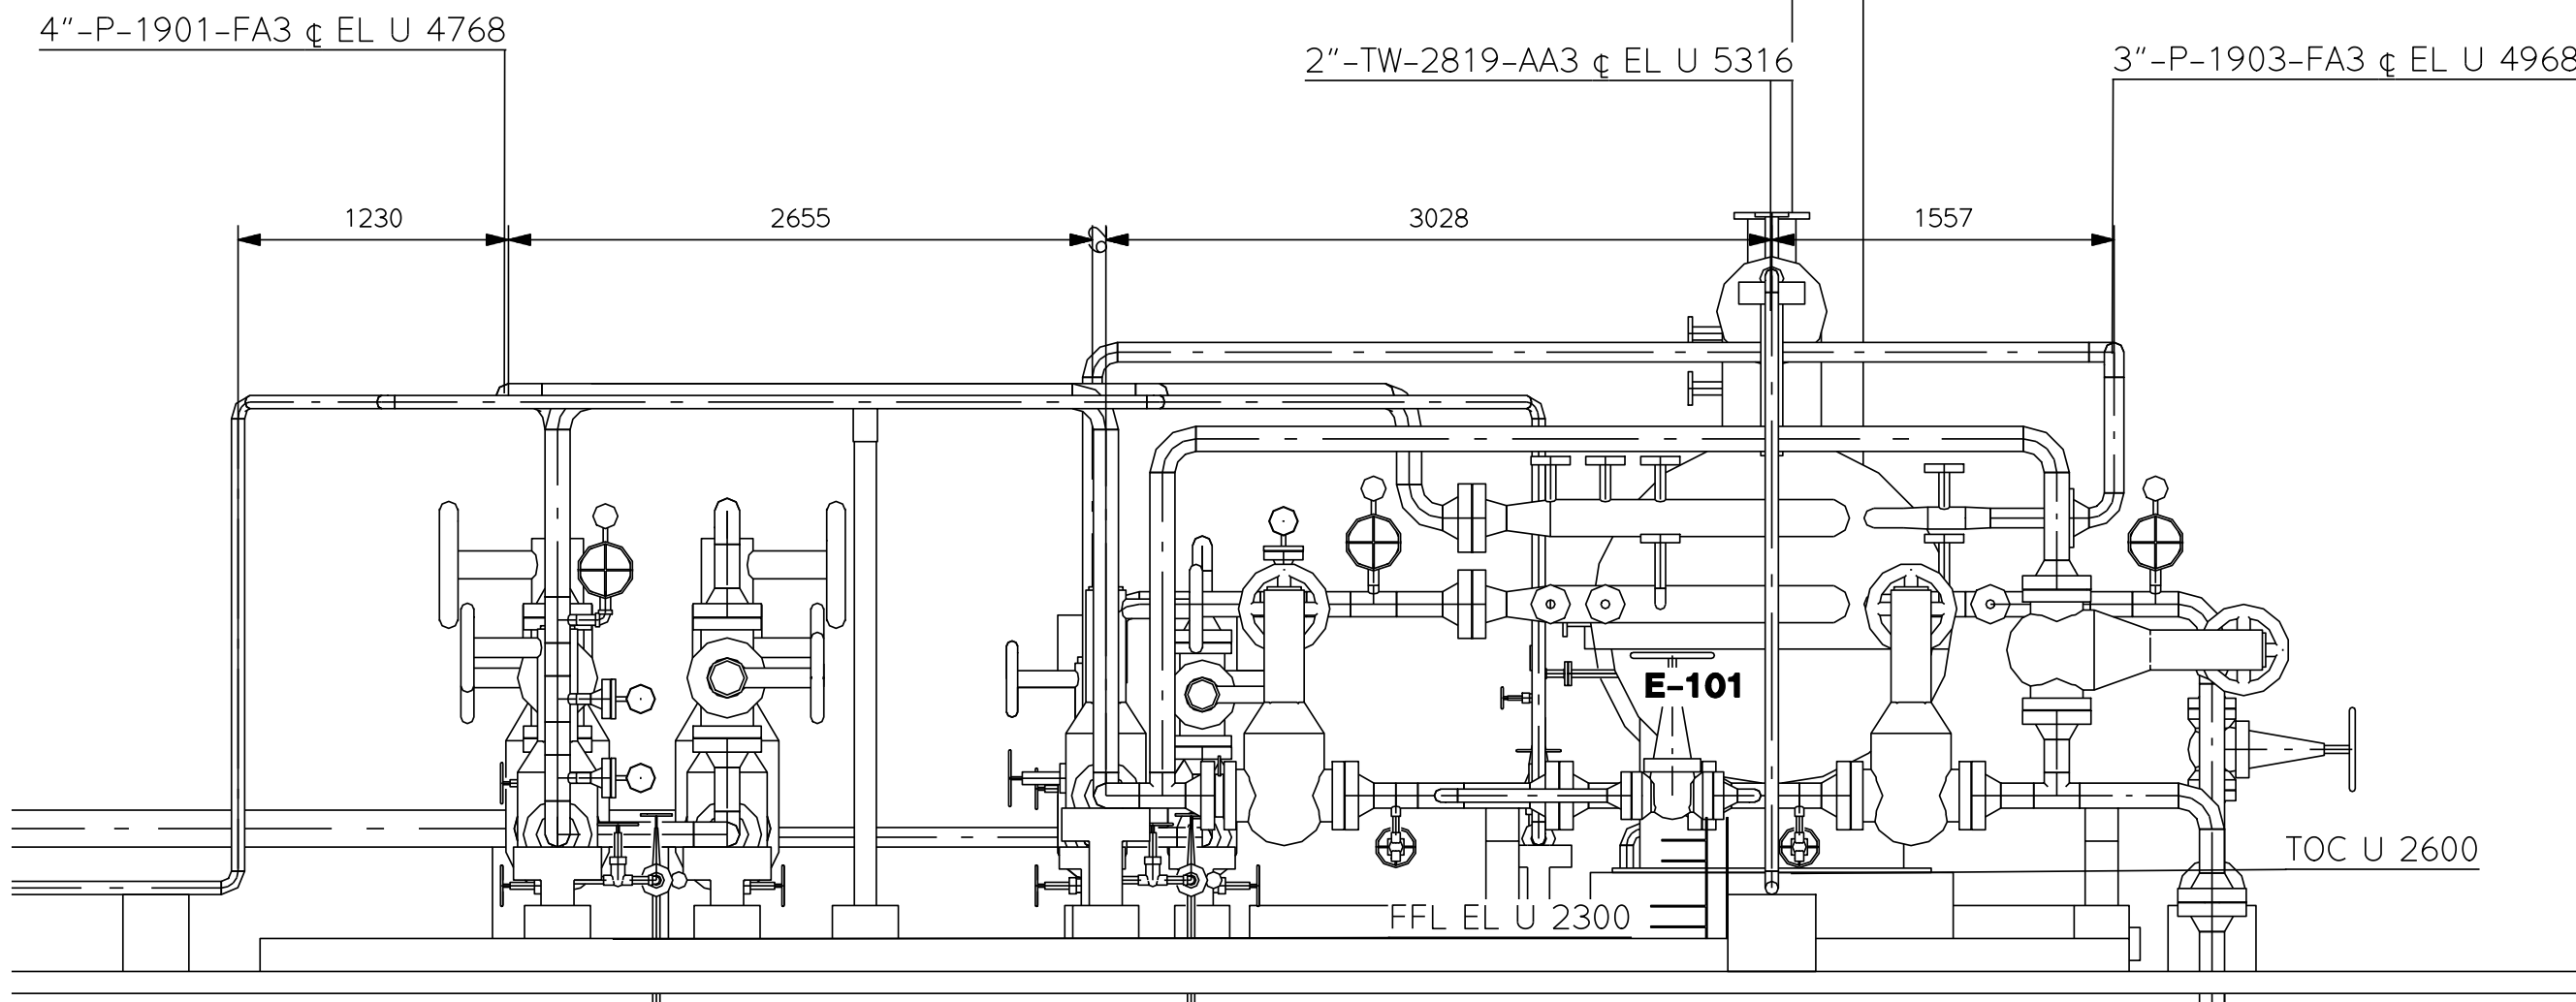

VIEW WEST

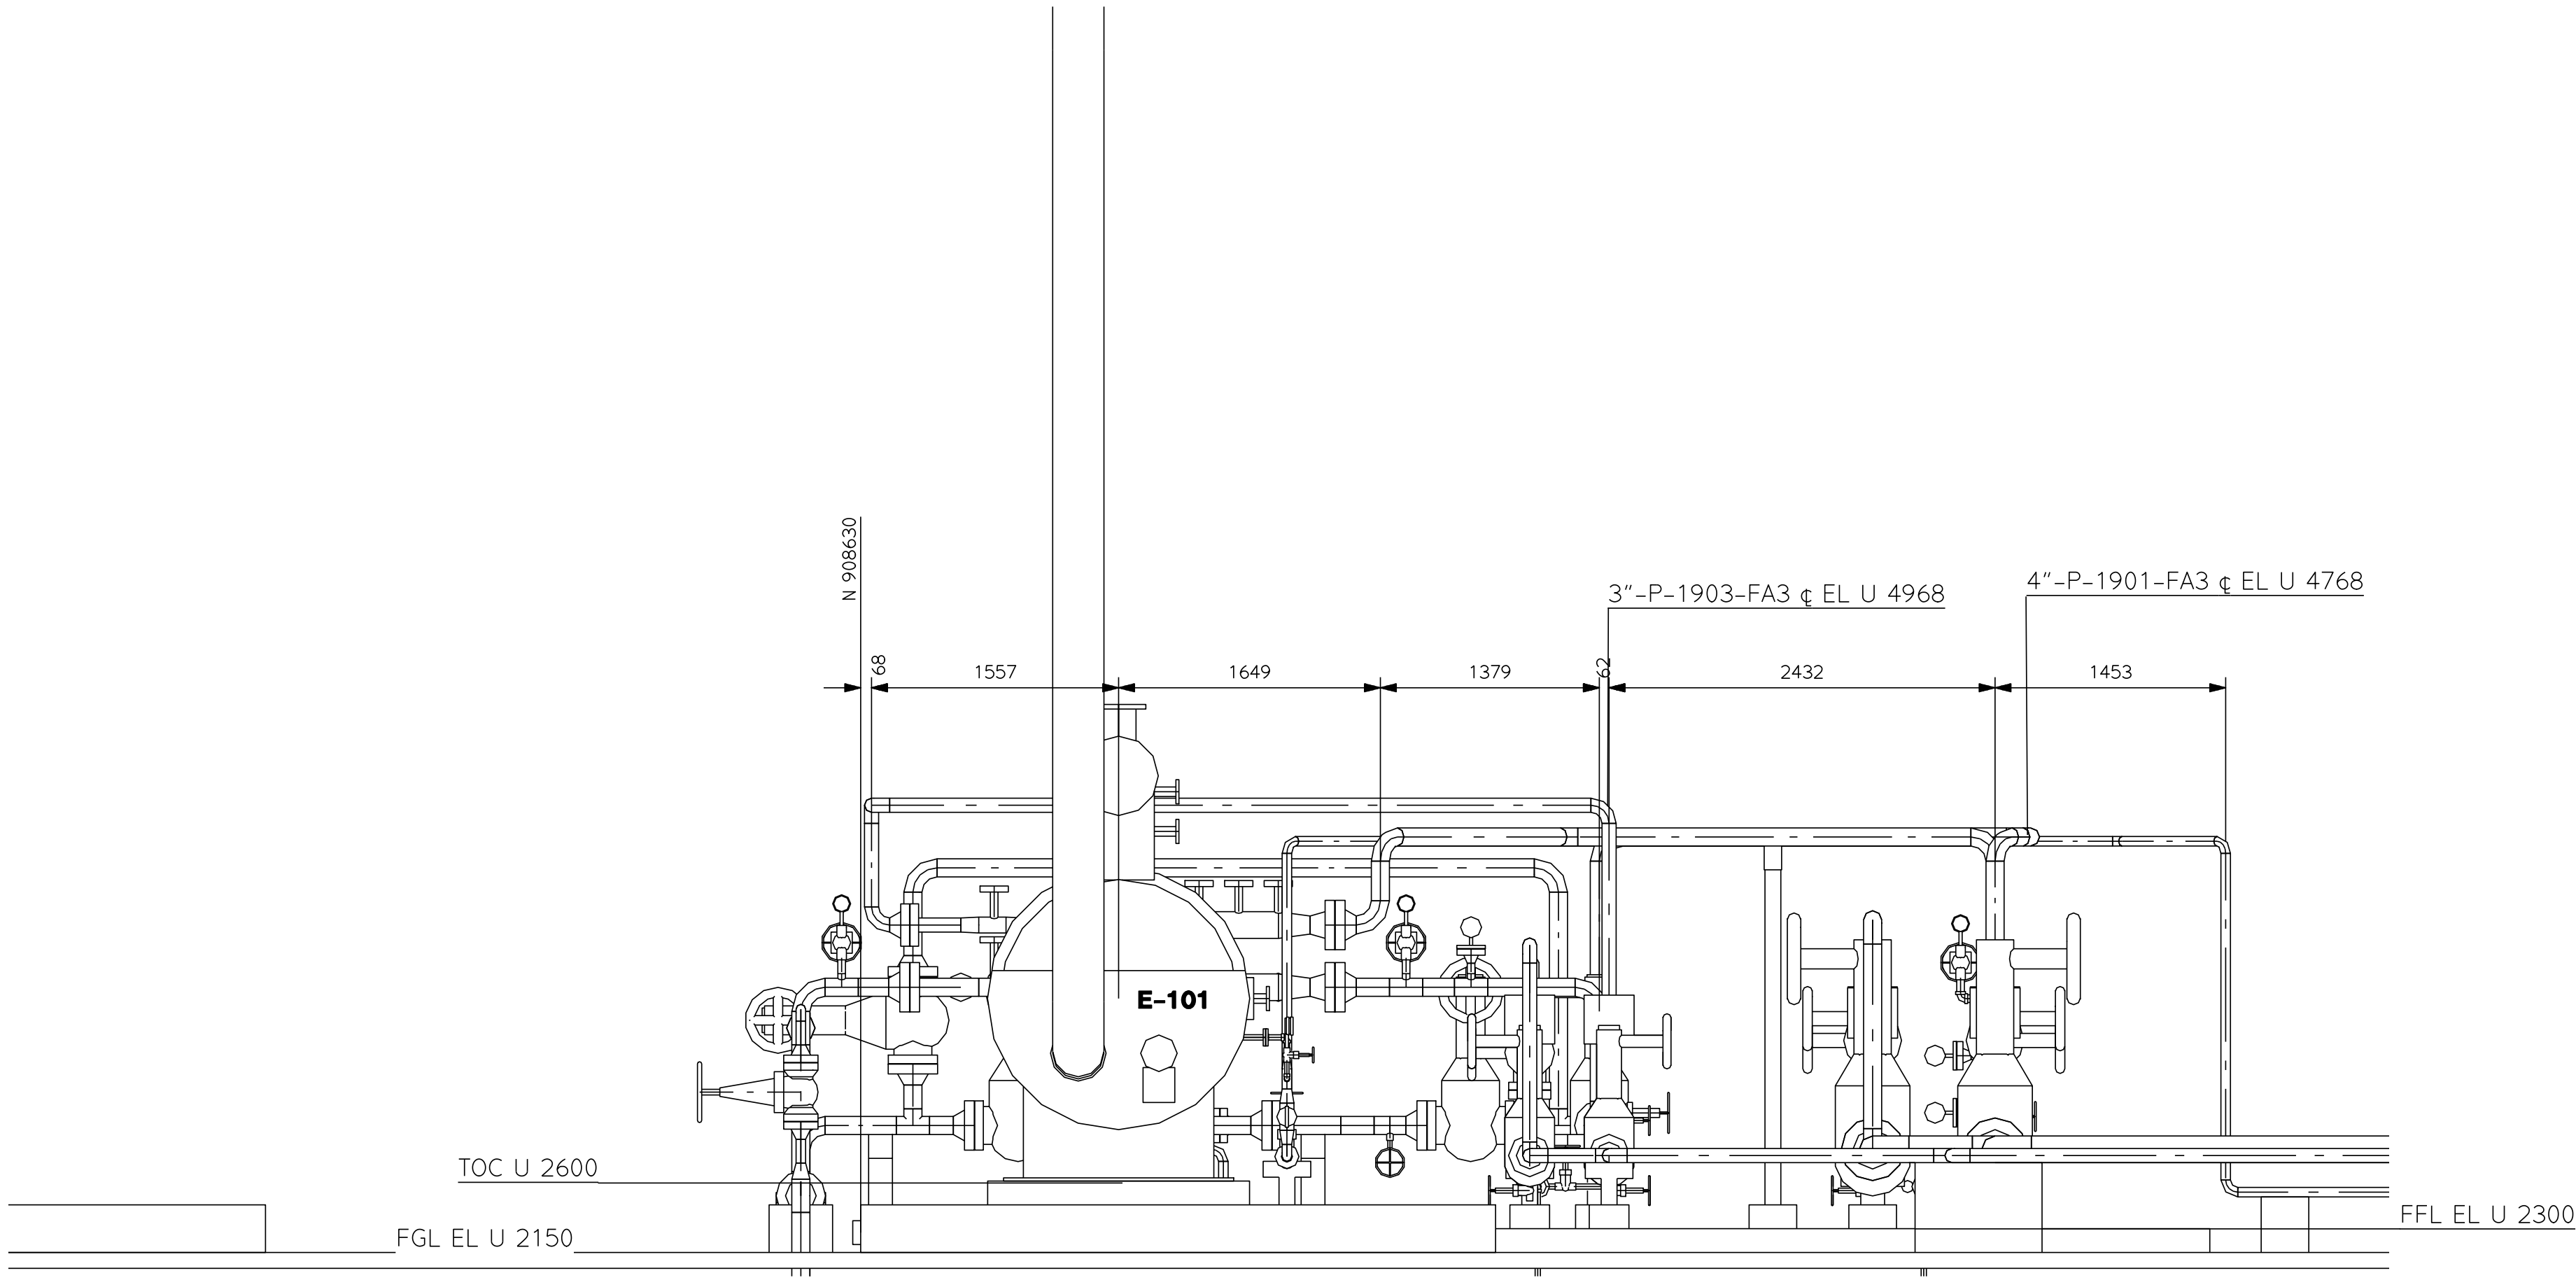

VIEW EAST

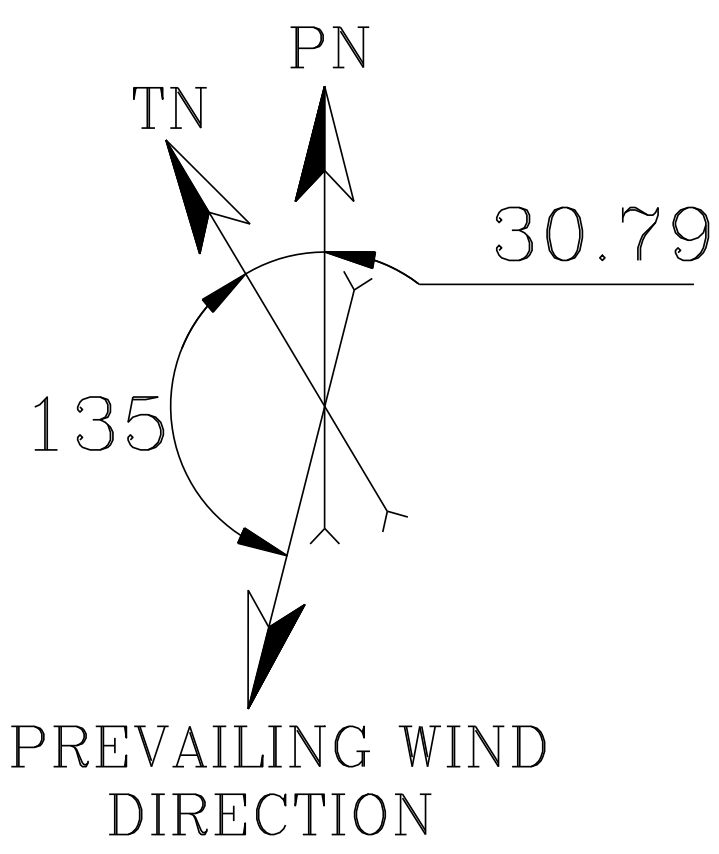


GENERAL NOTES:
1. ALL DIMENSIONS ARE IN MM & ELEVATIONS ARE IN M UNLESS SPECIFIED OTHERWISE.

FGL	FINISHED GRADE LEVEL
FPL	FINISHED FLOOR LEVEL
TOC	TOP OF CONCRETE
TOS	TOP OF STEEL
IL	INVERT LEVEL

HOLD LIST:	
SR.NO.	DESCRIPTION
1	INSTRUMENT VENDOR DATA

REFERENCE DRAWINGS:	
DRAWING NO.	REV\TITLE
BKGP-SBK-DW-OPP-A-150	1 OVERALL PLOT PLAN
BKGP-SBK-PR-PD-WBH-A-319	0 P&ID FOR IDBH
BKGP-SBK-PP-LY-EQL-A-228	A EQUIPMENT LAYOUT FOR IDBH
OGX-1009-H-MEC-DWG-2001	B GAD FOR IDBH

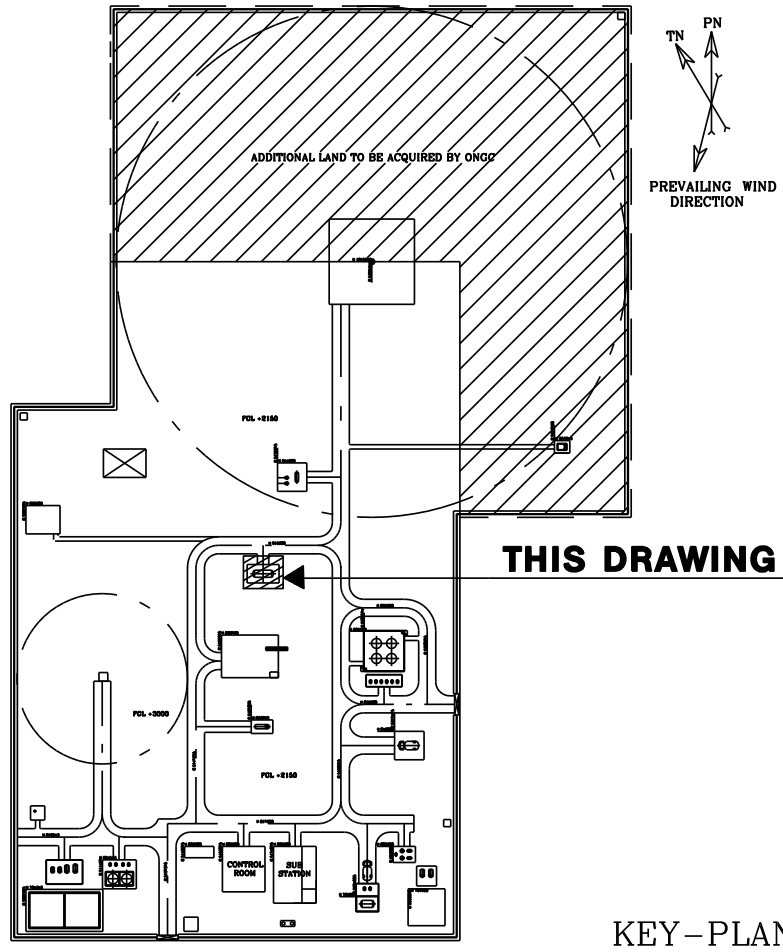

0	19/07/17	APPROVED FOR CONSTRUCTION		ASU	PVP/PAK
REV.	DATE	DESCRIPTION		PRE	CHK/APD
REVISIONS					

SAMPLE COPY

TITLE	PIPING GENERAL ARRANGEMENT INDIRECT BATH HEATER - ELEVATION	SCALE 1:33.3
DRAWING NO.	BKGP-SBK-PP-DW-GAD-A-215 (SHEET 12)	REV. 0