

ORIENTATION

- GENERAL NOTES :
1. ALL DIMENSIONS ARE IN MM & ELEVATIONS IN METERS, UNLESS NOTED OTHERWISE.
 2. REFERENCE CO-ORDINATES ARE AS PROVIDED BY FENIX
 3. PIPING SHOWN FOR BATTERY LIMIT LOCATION IS REPRESENTATIVE ONLY.
 4. EXACT LOCATION & ELEVATION OF THE PIPE SHALL BE DETERMINED DURING DETAIL ENGINEERING.

15	1-2/A	150-CHWR-5002-C1G-C30	+2.584
14	2-3/A	150-CHWS-5001-C1G-C30	+2.584
13	1-2/C	100-CO-4005-D1G-H40	+2.557
12	1-2/C	200-STG-4001-D1G-H40	+2.610
11	2-3/A	300-CWR-3009-C1G	+2.562
10	1-2/A	300-CWS-3005-C1G	+2.562
9	B-C/3	40-PRS-2030-A1G	+3.124
8	B-C/3	50-PRS-2020-A1G	+3.130
7	B-C/3	50-PRS-2014-A1G	+3.130
6	A-B/3	40-PRS-1028-A1G	+3.124
5	A-B/3	50-PRS-1019-A1G	+3.130
4	A-B/3	50-PRS-1021-A1G	+3.130
3	B-C/3	80-PRS-2023-B1G	+3.145
2	B-C/3	25-PRS-2002-B1G	+3.117
1	A-B/3	50-PRS-1002-B1G	+3.130
SR.NO	GRID	LINE NO.	CL. ELEVATION

BATTERY LIMIT SCHEDULE

HOLDS :

- 1.
- 2.

REFERENCE DRAWINGS:


DRAWING NO.	REV.	TITLE
231438&39.01.33C	01	PLANT LAYOUT FOR MULTIPURPOSE BATCH DISTILLATION SYSTEM

KEY PLAN:

REV.	DATE	MODIFICATIONS	PRE	CHK	APP
01	23/04/15	REVISED AS MARKED			
00	15/02/15	FOR APPROVAL			

SAMPLE COPY

APPD.	PVP	15/02/15	TITLE	SCALE
CHD.	ASU	15/02/15	BATTERY LIMIT DRAWING	NTS
DRN.	MSS	15/02/15	DRAWING NO. 1402-PL-BL-001 (SHEET 1 OF 1)	REV. 01

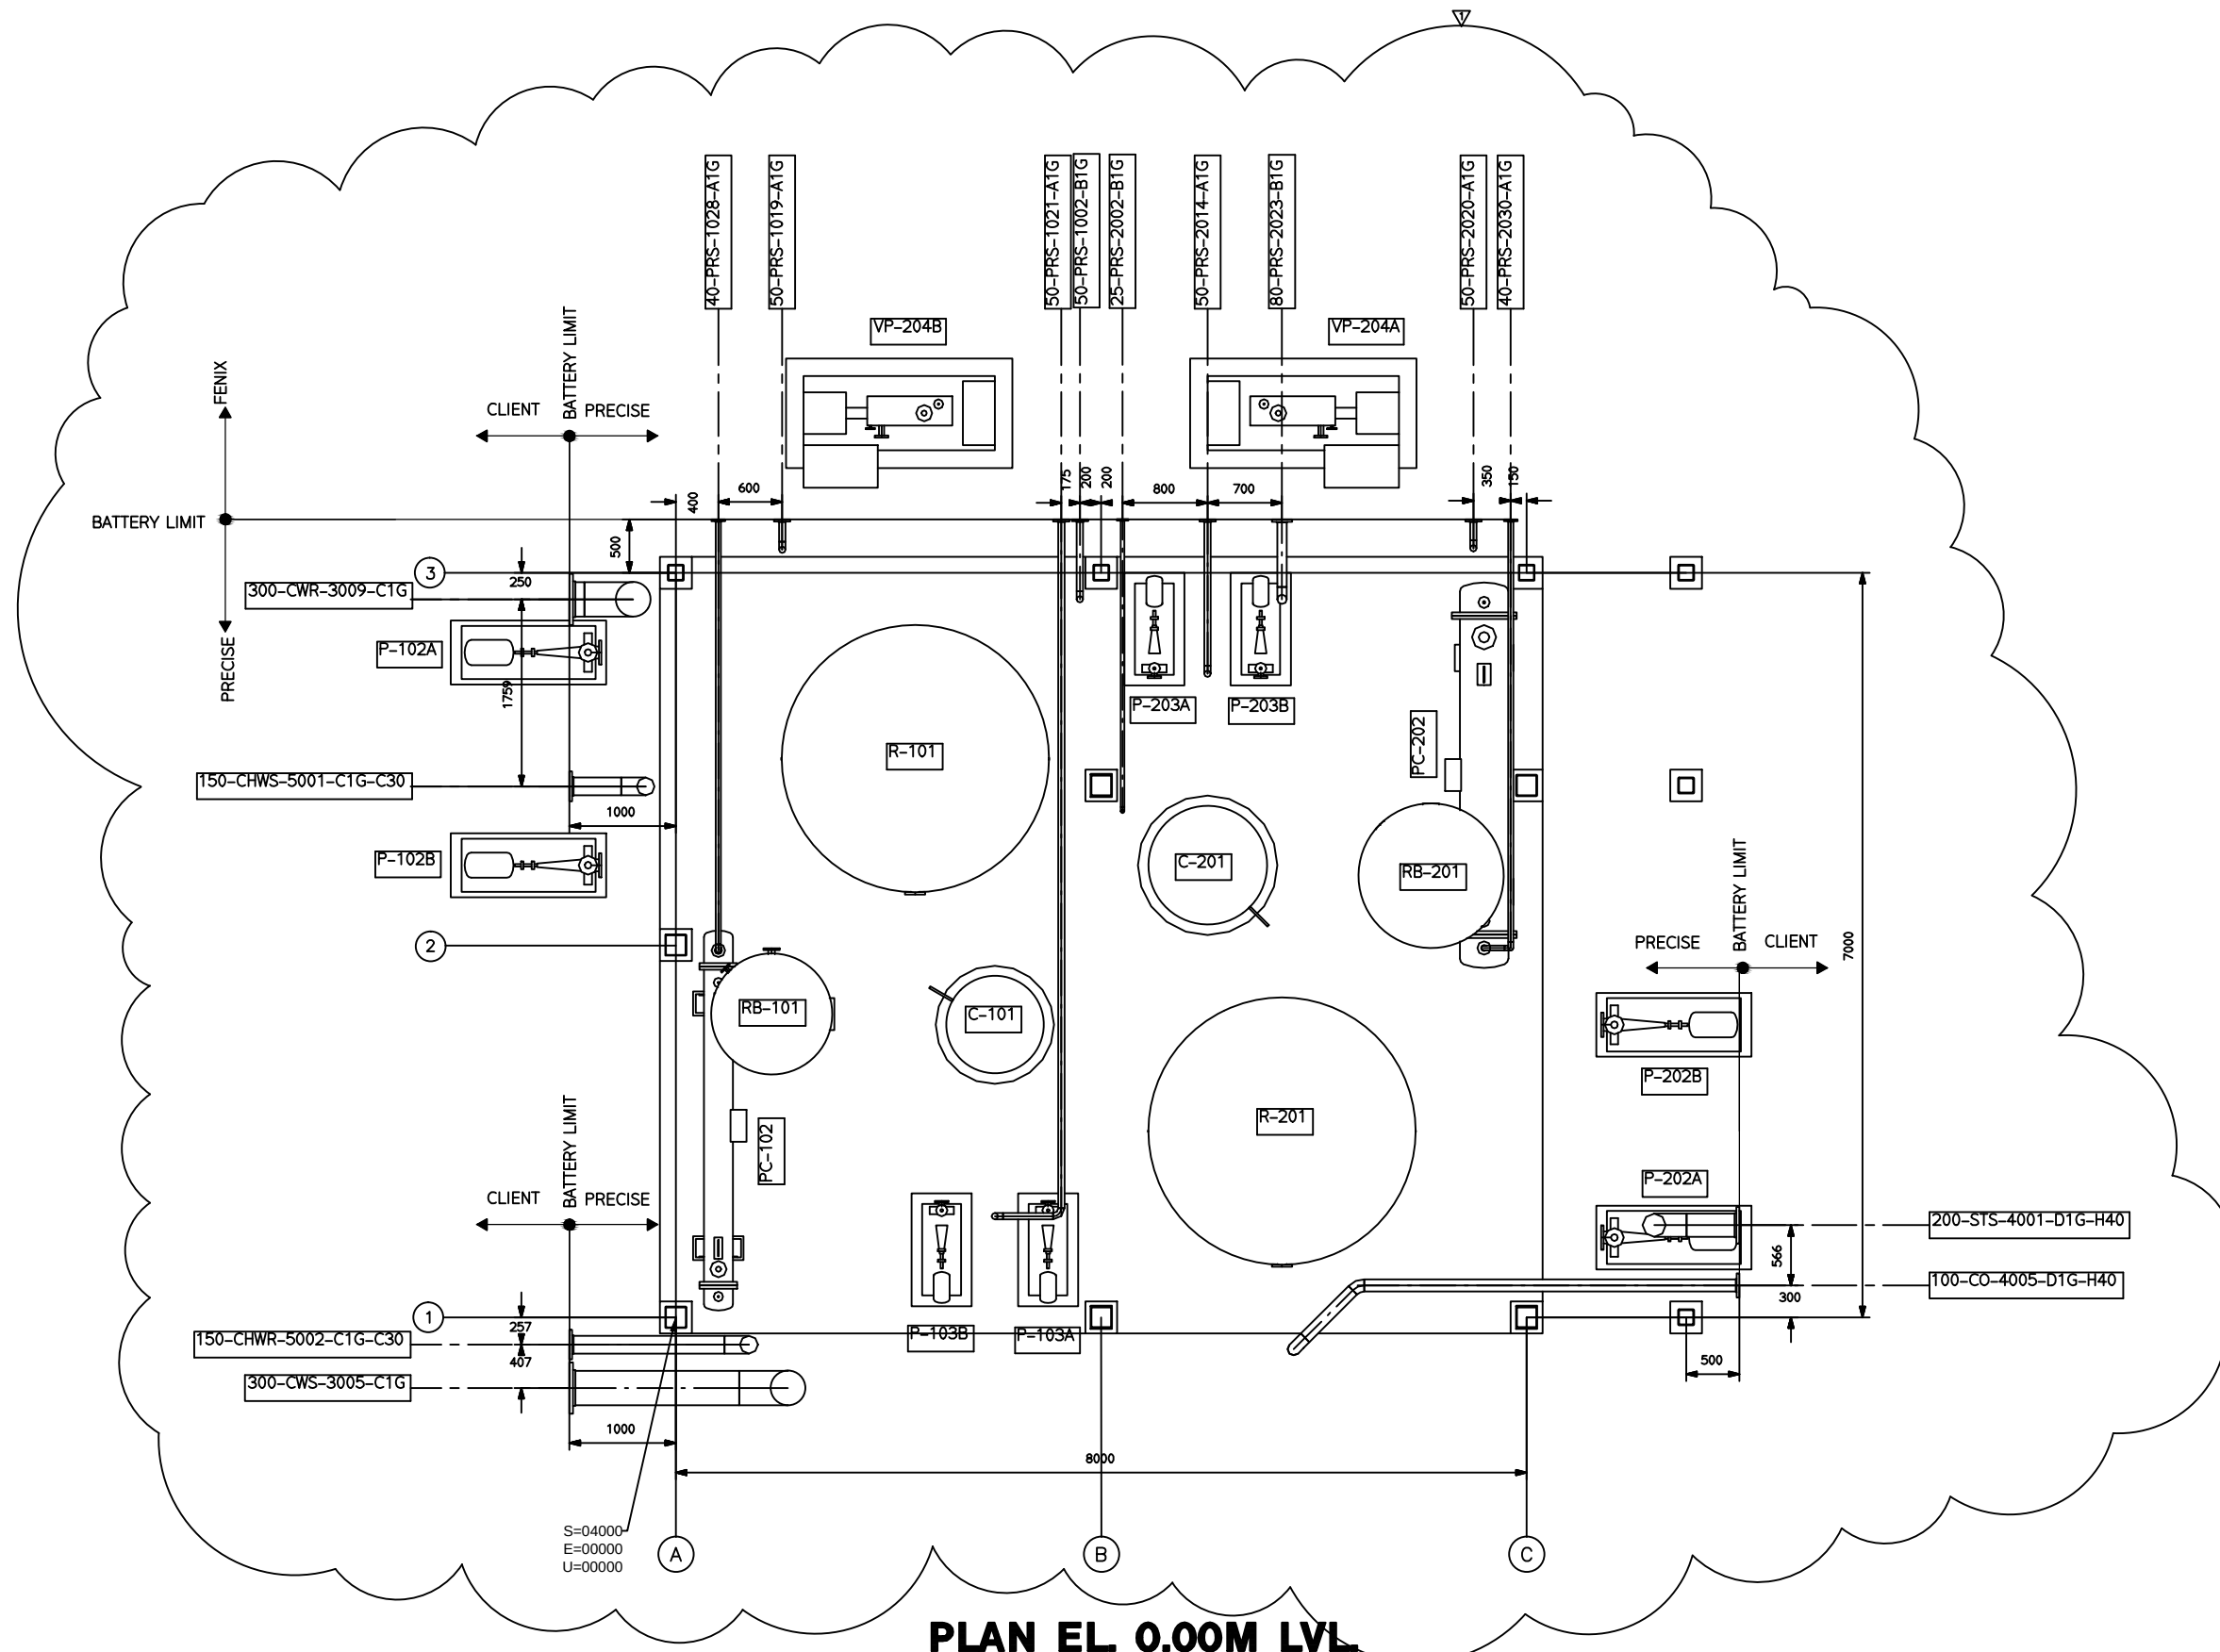

PLAN EL 0.00M LVL