


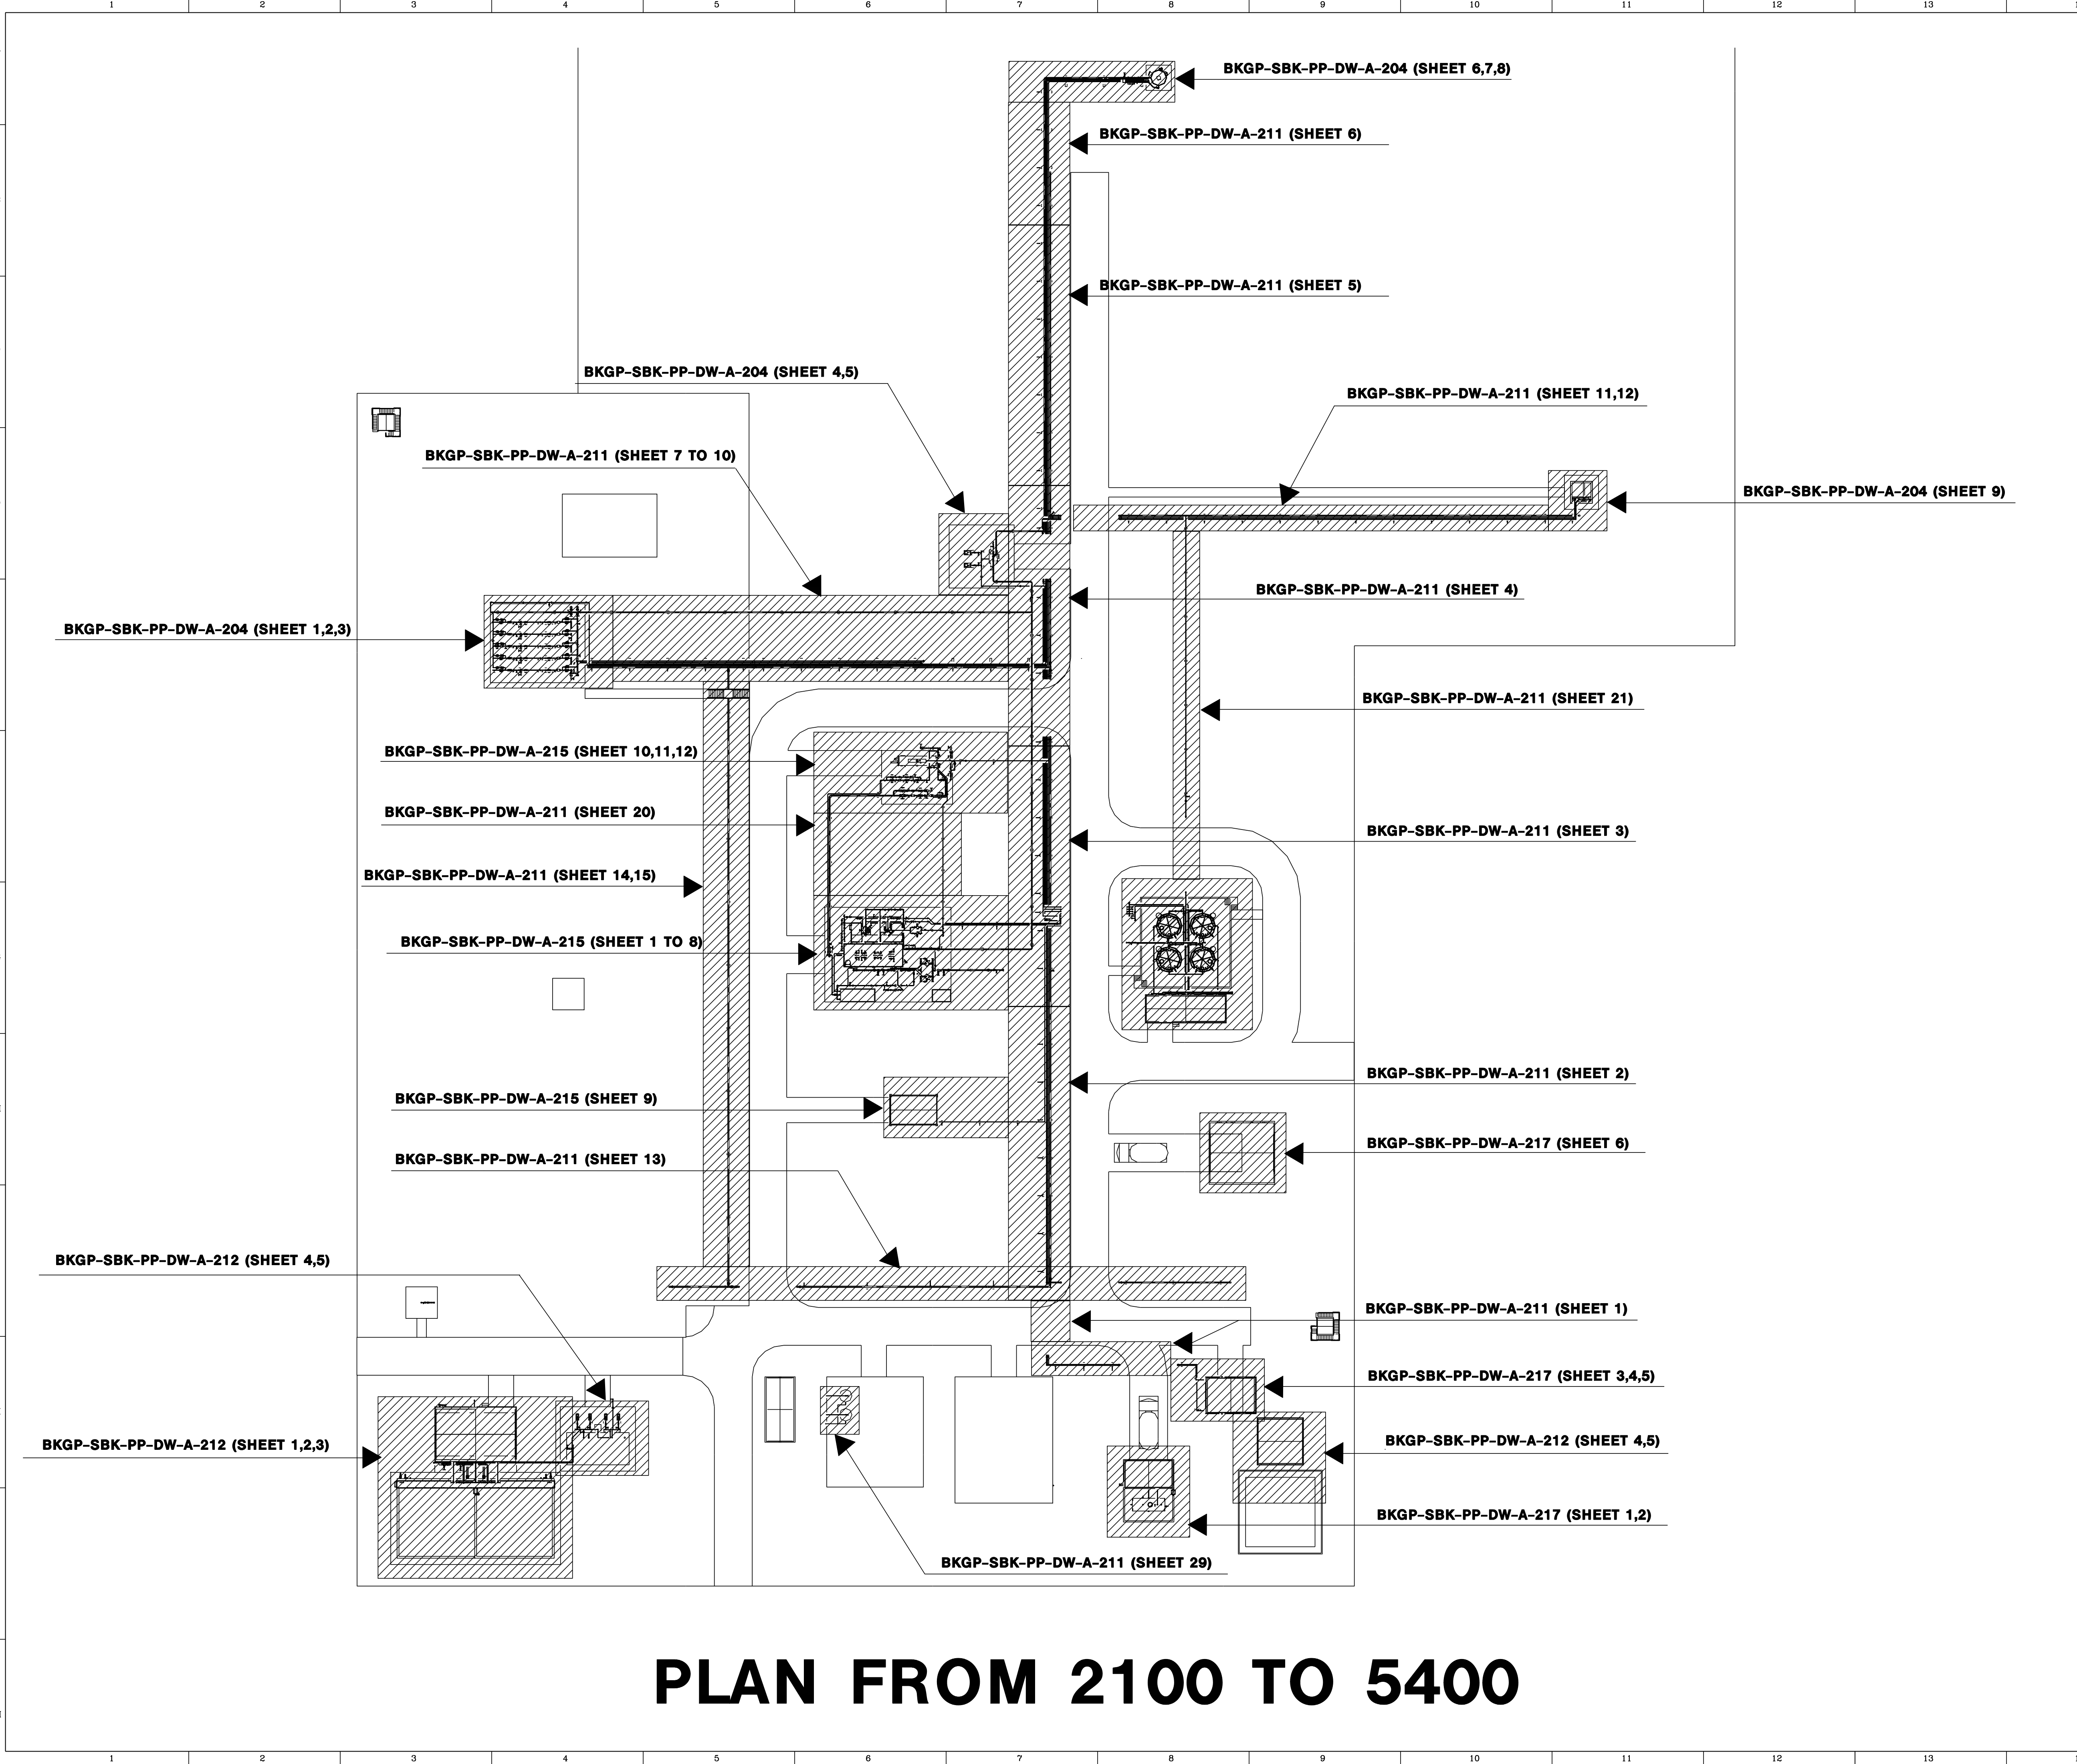

PLAN FROM 2100 TO 5400

GENERAL NOTES:

LEGEND:

FGL	FINISHED GRADE LEVEL
FFL	FINISHED FLOOR LEVEL
TOC	TOP OF CONCRETE
TOS	TOP OF STEEL
IL	INVERT LEVEL

HOLD LIST:

SR.NO.	DESCRIPTION

REFERENCE DRAWINGS:

DRAWING NO.	REV.	TITLE

KEY-PLAN

PREVAILING WIND DIRECTION

REVISONS

REV.	DATE	DESCRIPTION	ASU	PVP	PAK	PRE	CHK	APD
0	19/07/17	APPROVED FOR CONSTRUCTION						

SAMPLE COPY

TITLE PIPING GENERAL ARRANGEMENT
AREA DIVISION DRAWING (ABOVE GROUND)

DRAWING NO. **SCALE** 1:33.3
SIZE A1 **REV.** 0