
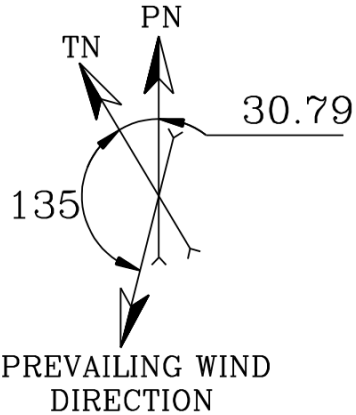


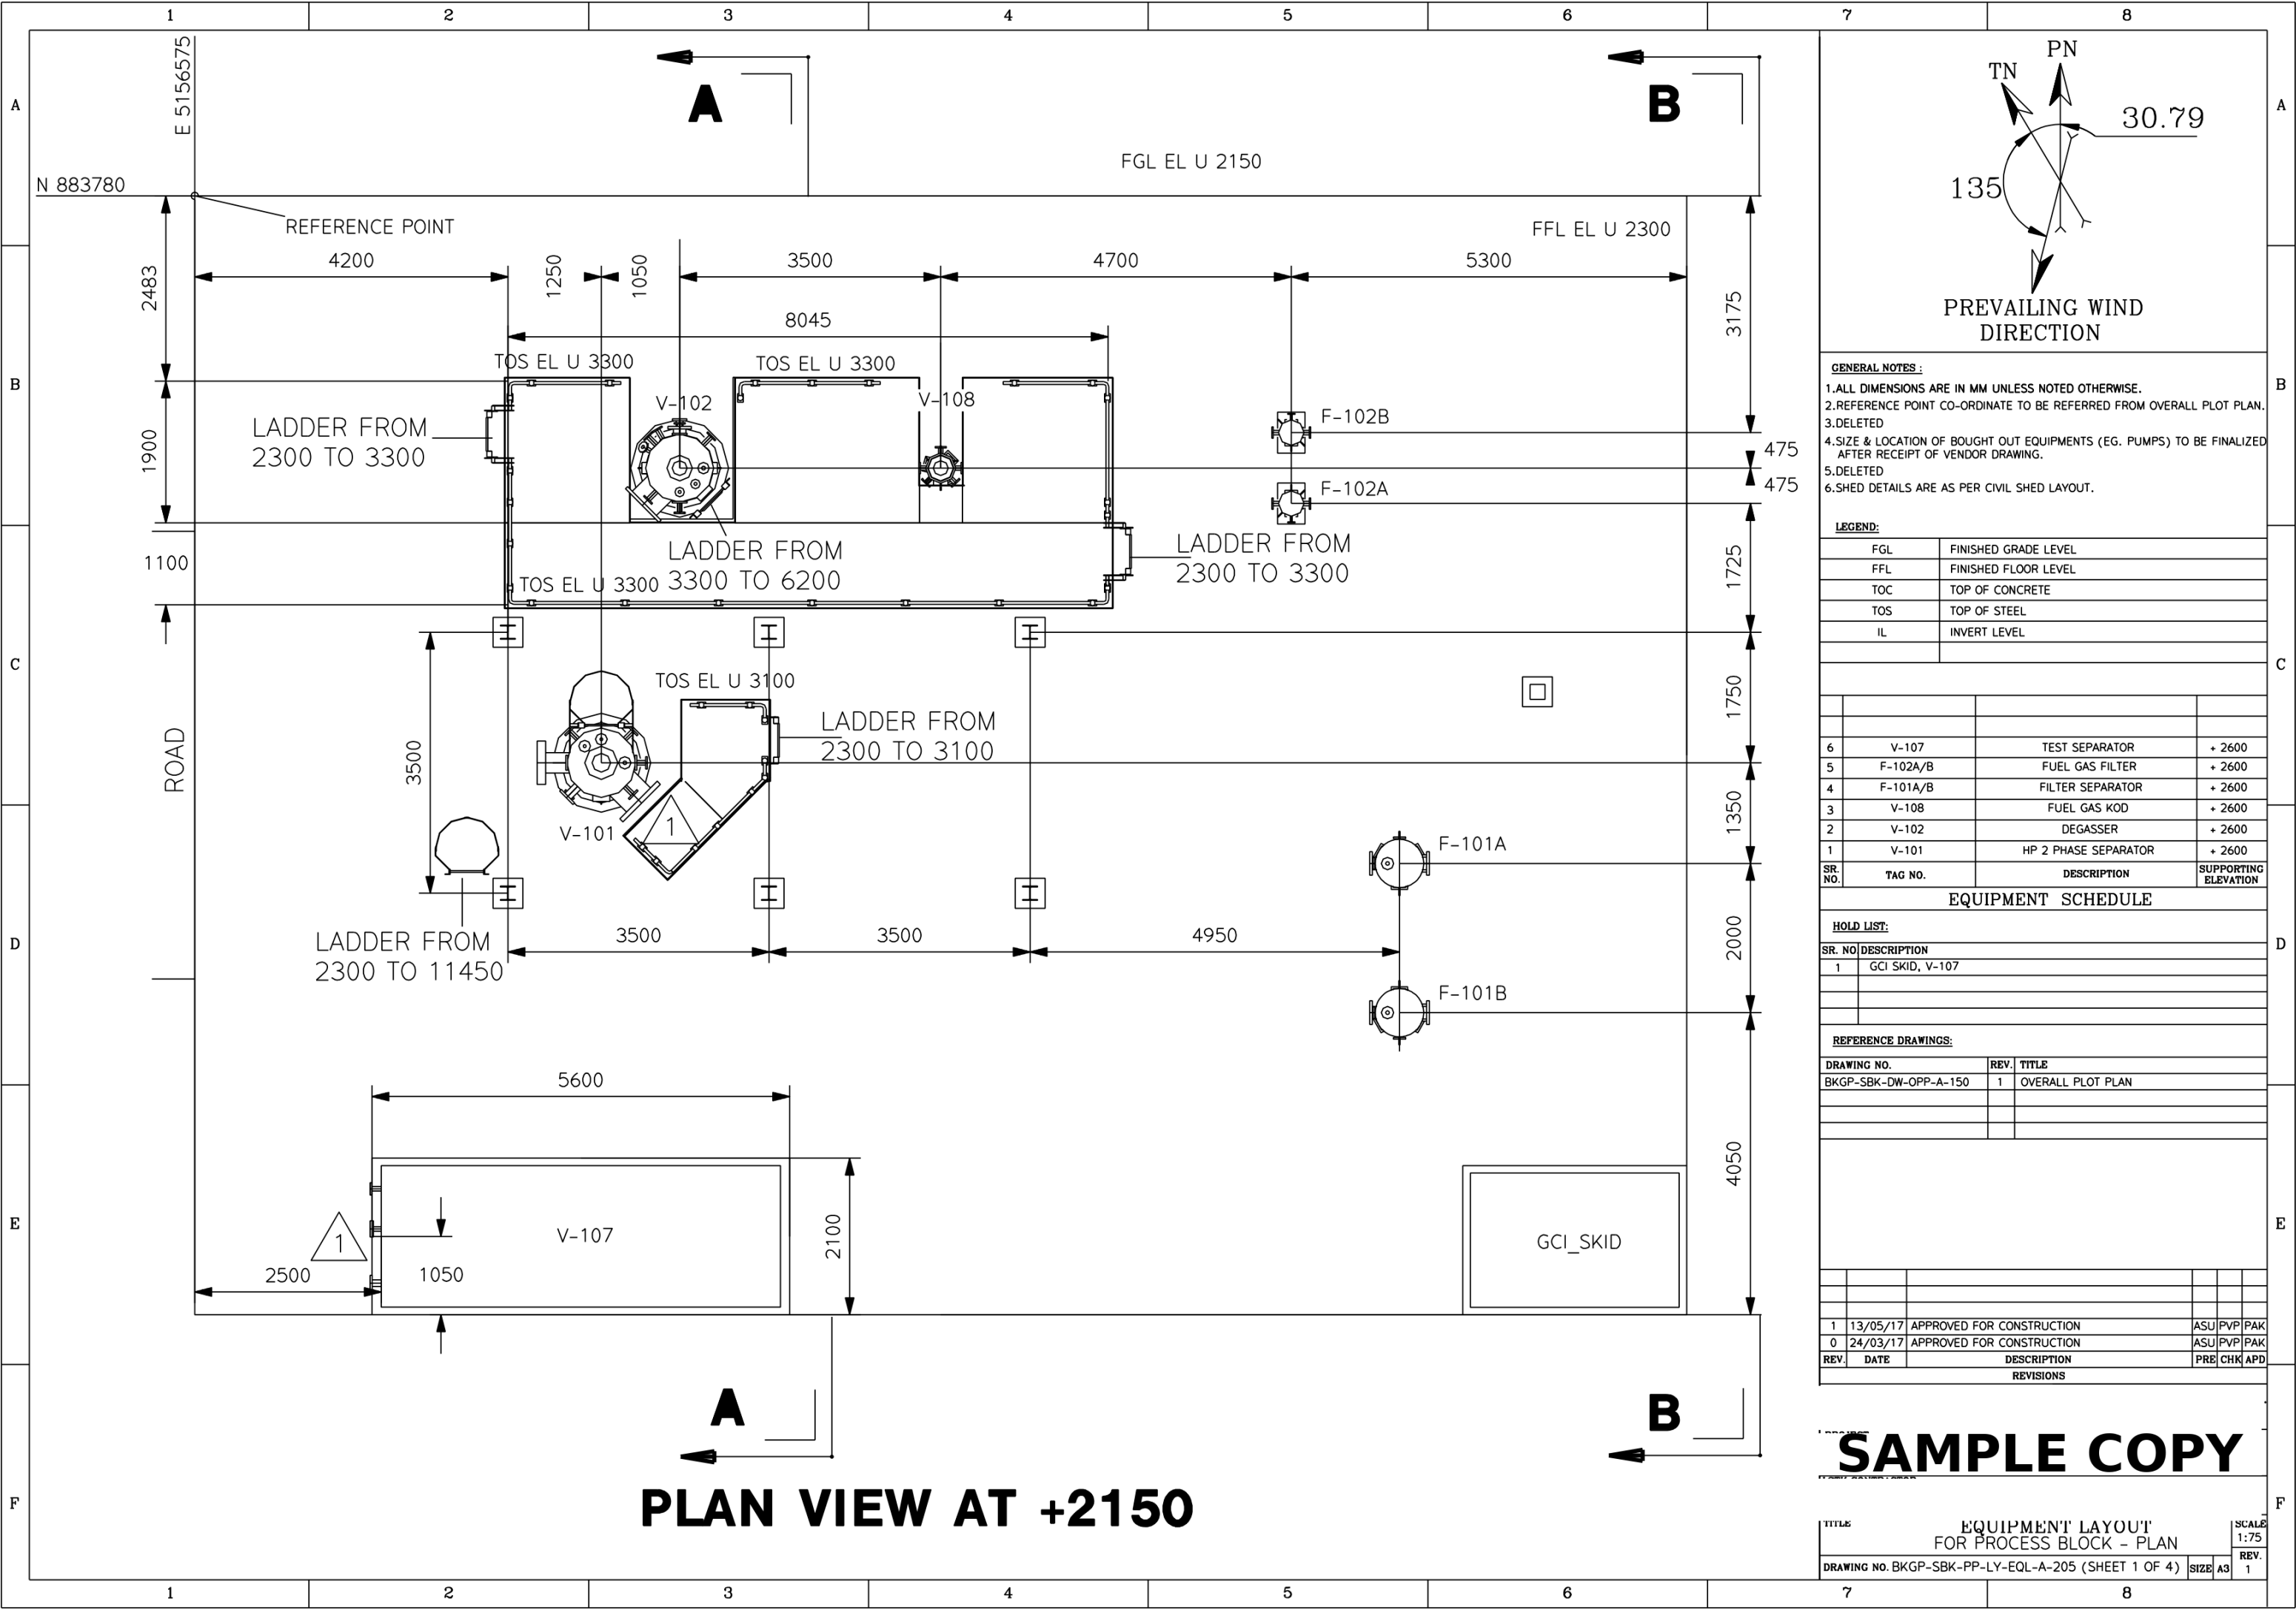

- GENERAL NOTES :**
- 1.ALL DIMENSIONS ARE IN MM UNLESS NOTED OTHERWISE.
 - 2.REFERENCE POINT CO-ORDINATE TO BE REFERRED FROM OVERALL PLOT PLAN.
 - 3.DELETED
 - 4.SIZE & LOCATION OF BOUGHT OUT EQUIPMENTS (EG. PUMPS) TO BE FINALIZED AFTER RECEIPT OF VENDOR DRAWING.
 - 5.DELETED
 - 6.SHED DETAILS ARE AS PER CIVIL SHED LAYOUT.

LEGEND:

FGL	FINISHED GRADE LEVEL
FFL	FINISHED FLOOR LEVEL
TOC	TOP OF CONCRETE
TOS	TOP OF STEEL
IL	INVERT LEVEL

SR. NO.	TAG NO.	DESCRIPTION	SUPPORTING ELEVATION
6	V-107	TEST SEPARATOR	+ 2600
5	F-102A/B	FUEL GAS FILTER	+ 2600
4	F-101A/B	FILTER SEPARATOR	+ 2600
3	V-108	FUEL GAS KOD	+ 2600
2	V-102	DEGASSER	+ 2600
1	V-101	HP 2 PHASE SEPARATOR	+ 2600

EQUIPMENT SCHEDULE

SR. NO.	DESCRIPTION
1	GCI SKID, V-107


REFERENCE DRAWINGS:

DRAWING NO.	REV.	TITLE
BKGP-SBK-DW-OPP-A-150	1	OVERALL PLOT PLAN


REV.	DATE	DESCRIPTION	PRE	CHK	APD
1	13/05/17	APPROVED FOR CONSTRUCTION	ASU	PVP	PAK
0	24/03/17	APPROVED FOR CONSTRUCTION	ASU	PVP	PAK

SAMPLE COPY

TITLE		EQUIPMENT LAYOUT FOR PROCESS BLOCK - PLAN		SCALE
DRAWING NO. BKGP-SBK-PP-LY-EQL-A-205 (SHEET 1 OF 4)		SIZE	A3	1:75
REV.	1			

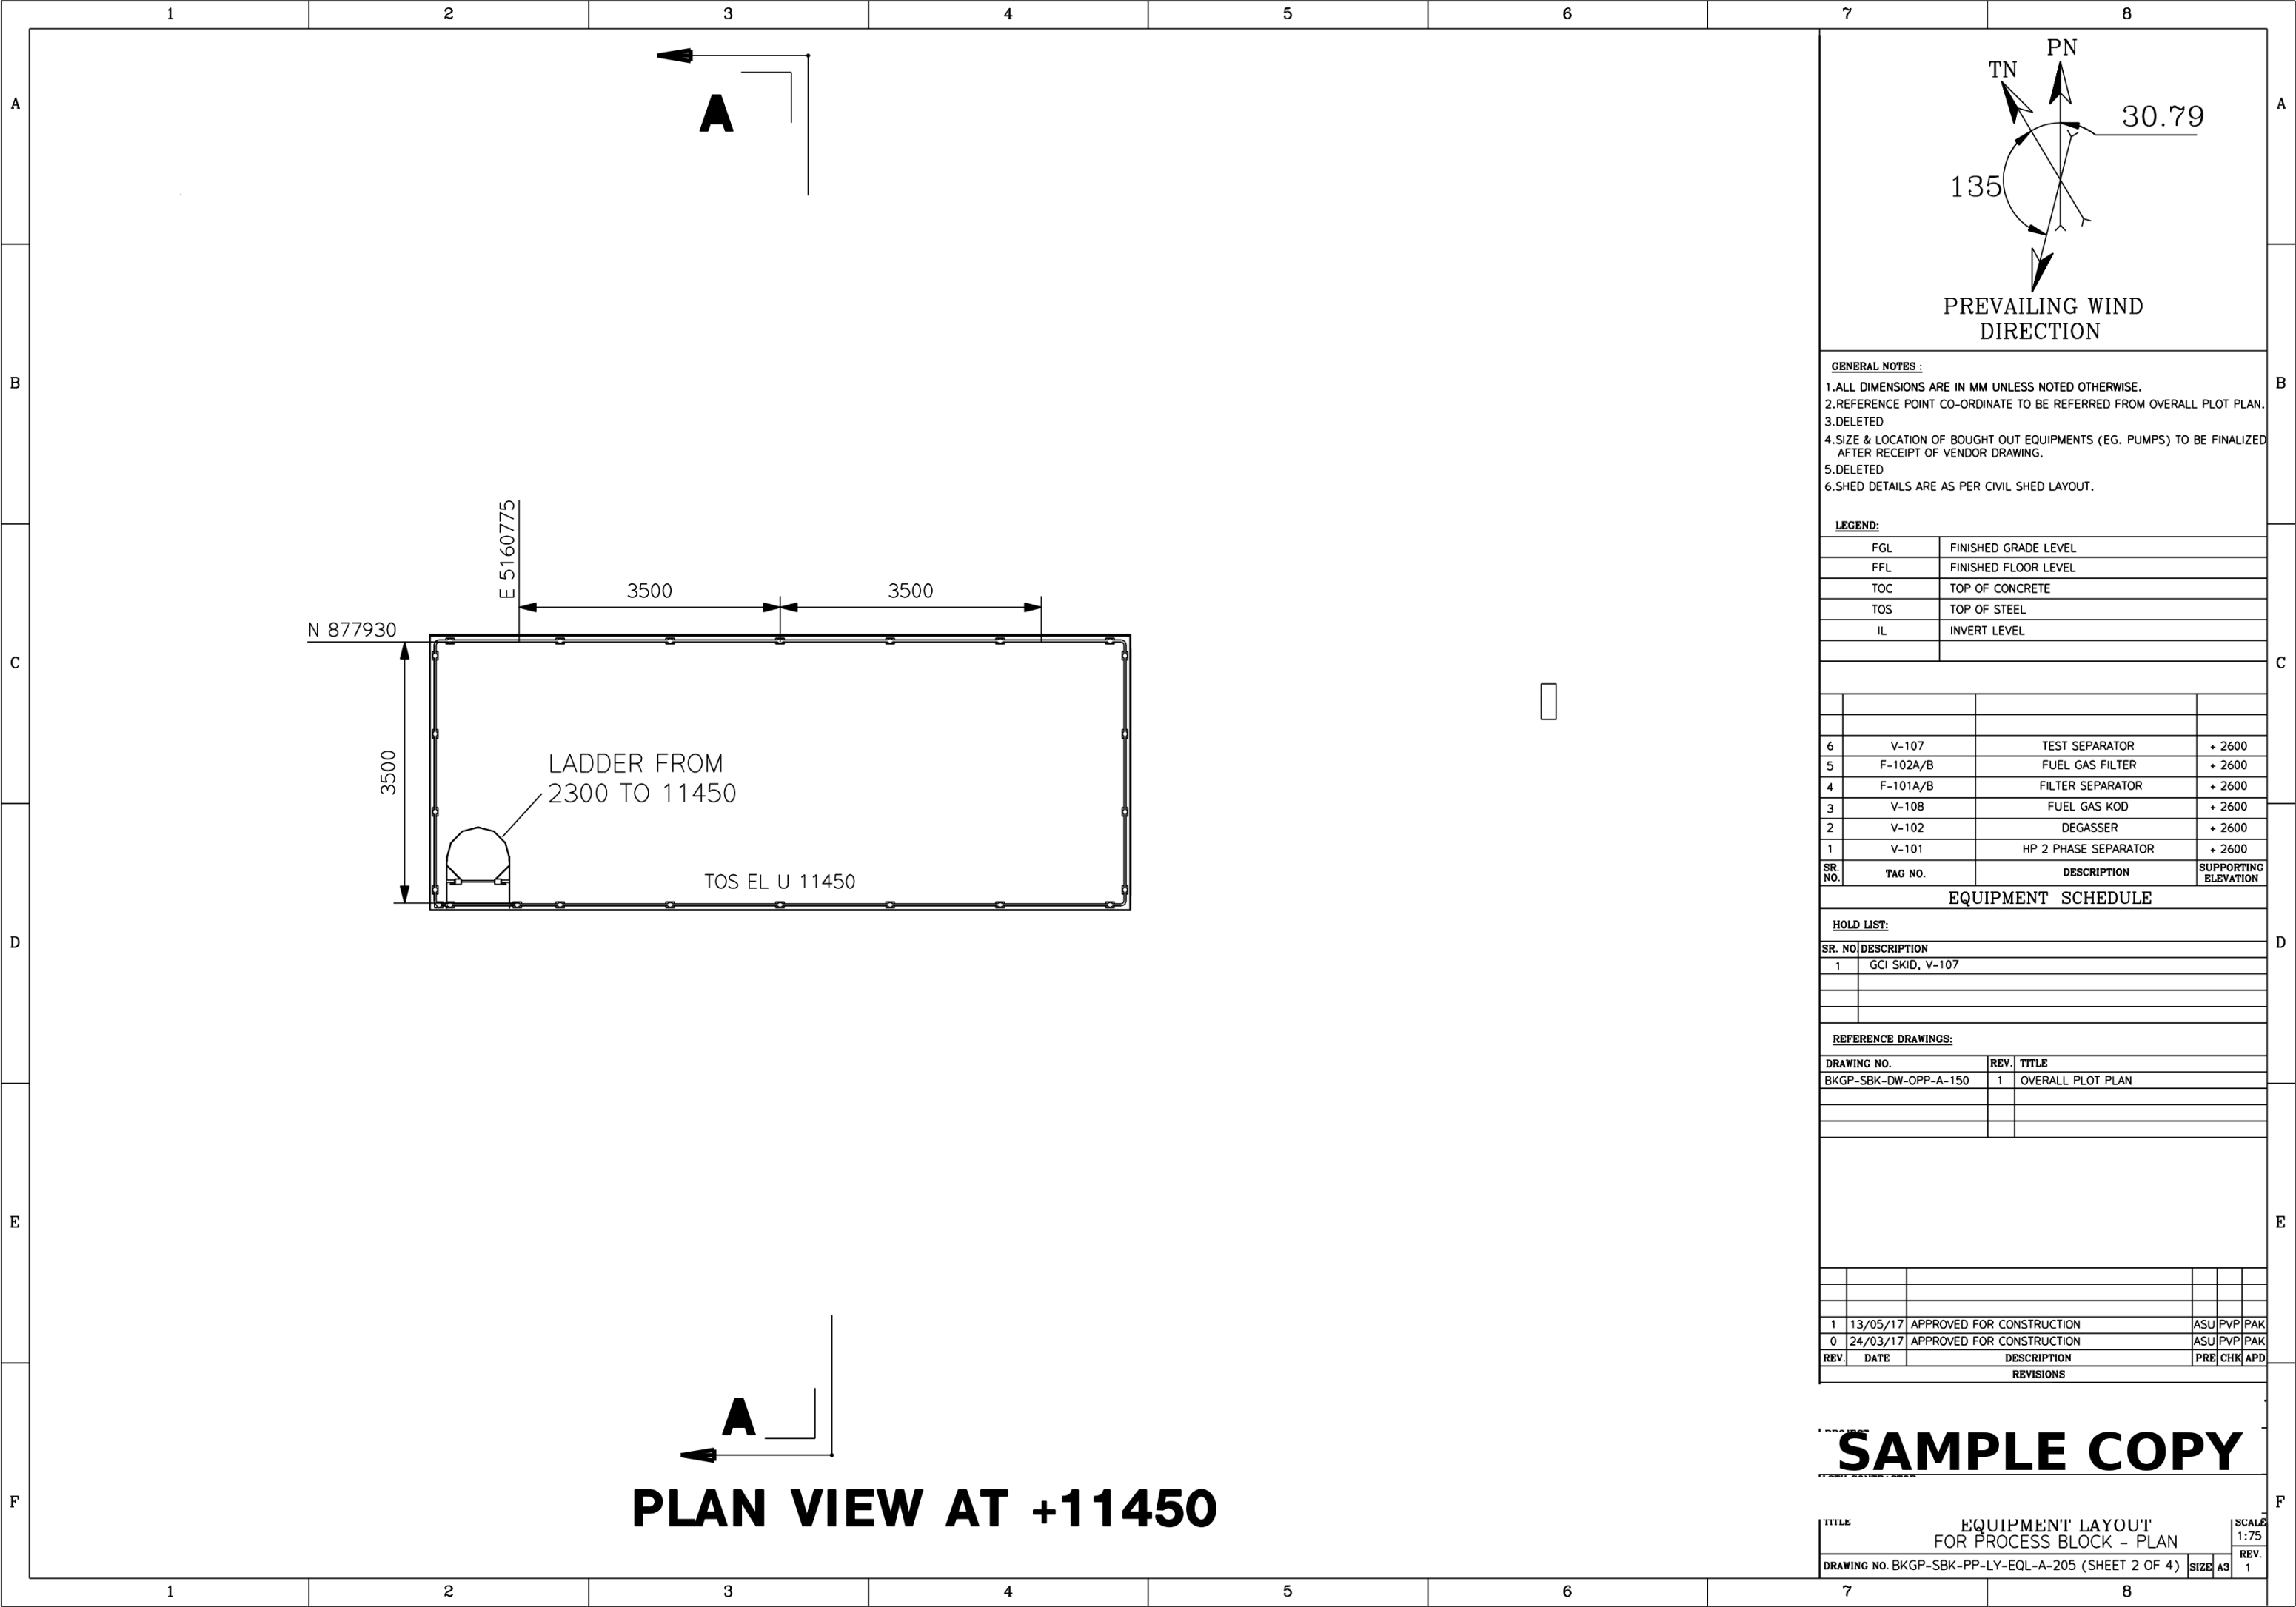

PLAN VIEW AT +11450

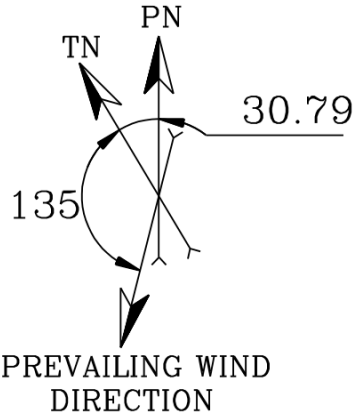

- GENERAL NOTES :**
- 1.ALL DIMENSIONS ARE IN MM UNLESS NOTED OTHERWISE.
 - 2.REFERENCE POINT CO-ORDINATE TO BE REFERRED FROM OVERALL PLOT PLAN.
 - 3.DELETED
 - 4.SIZE & LOCATION OF BOUGHT OUT EQUIPMENTS (EG. PUMPS) TO BE FINALIZED AFTER RECEIPT OF VENDOR DRAWING.
 - 5.DELETED
 - 6.SHED DETAILS ARE AS PER CIVIL SHED LAYOUT.

LEGEND:

FGL	FINISHED GRADE LEVEL
FFL	FINISHED FLOOR LEVEL
TOC	TOP OF CONCRETE
TOS	TOP OF STEEL
IL	INVERT LEVEL

SR. NO.	TAG NO.	DESCRIPTION	SUPPORTING ELEVATION
6	V-107	TEST SEPARATOR	+ 2600
5	F-102A/B	FUEL GAS FILTER	+ 2600
4	F-101A/B	FILTER SEPARATOR	+ 2600
3	V-108	FUEL GAS KOD	+ 2600
2	V-102	DEGASSER	+ 2600
1	V-101	HP 2 PHASE SEPARATOR	+ 2600

EQUIPMENT SCHEDULE

HOLD LIST:

SR. NO	DESCRIPTION
1	GCI SKID, V-107

REFERENCE DRAWINGS:

DRAWING NO.	REV.	TITLE
BKGP-SBK-DW-OPP-A-150	1	OVERALL PLOT PLAN

REV.	DATE	DESCRIPTION	PRE	CHK	APD
1	13/05/17	APPROVED FOR CONSTRUCTION	ASU	PVP	PAK
0	24/03/17	APPROVED FOR CONSTRUCTION	ASU	PVP	PAK

REVISIONS

SAMPLE COPY


EQUIPMENT LAYOUT FOR PROCESS BLOCK - PLAN


SCALE: 1:75

REV. 1

DRAWING NO. BKGP-SBK-PP-LY-EQL-A-205 (SHEET 2 OF 4)

SIZE: A3

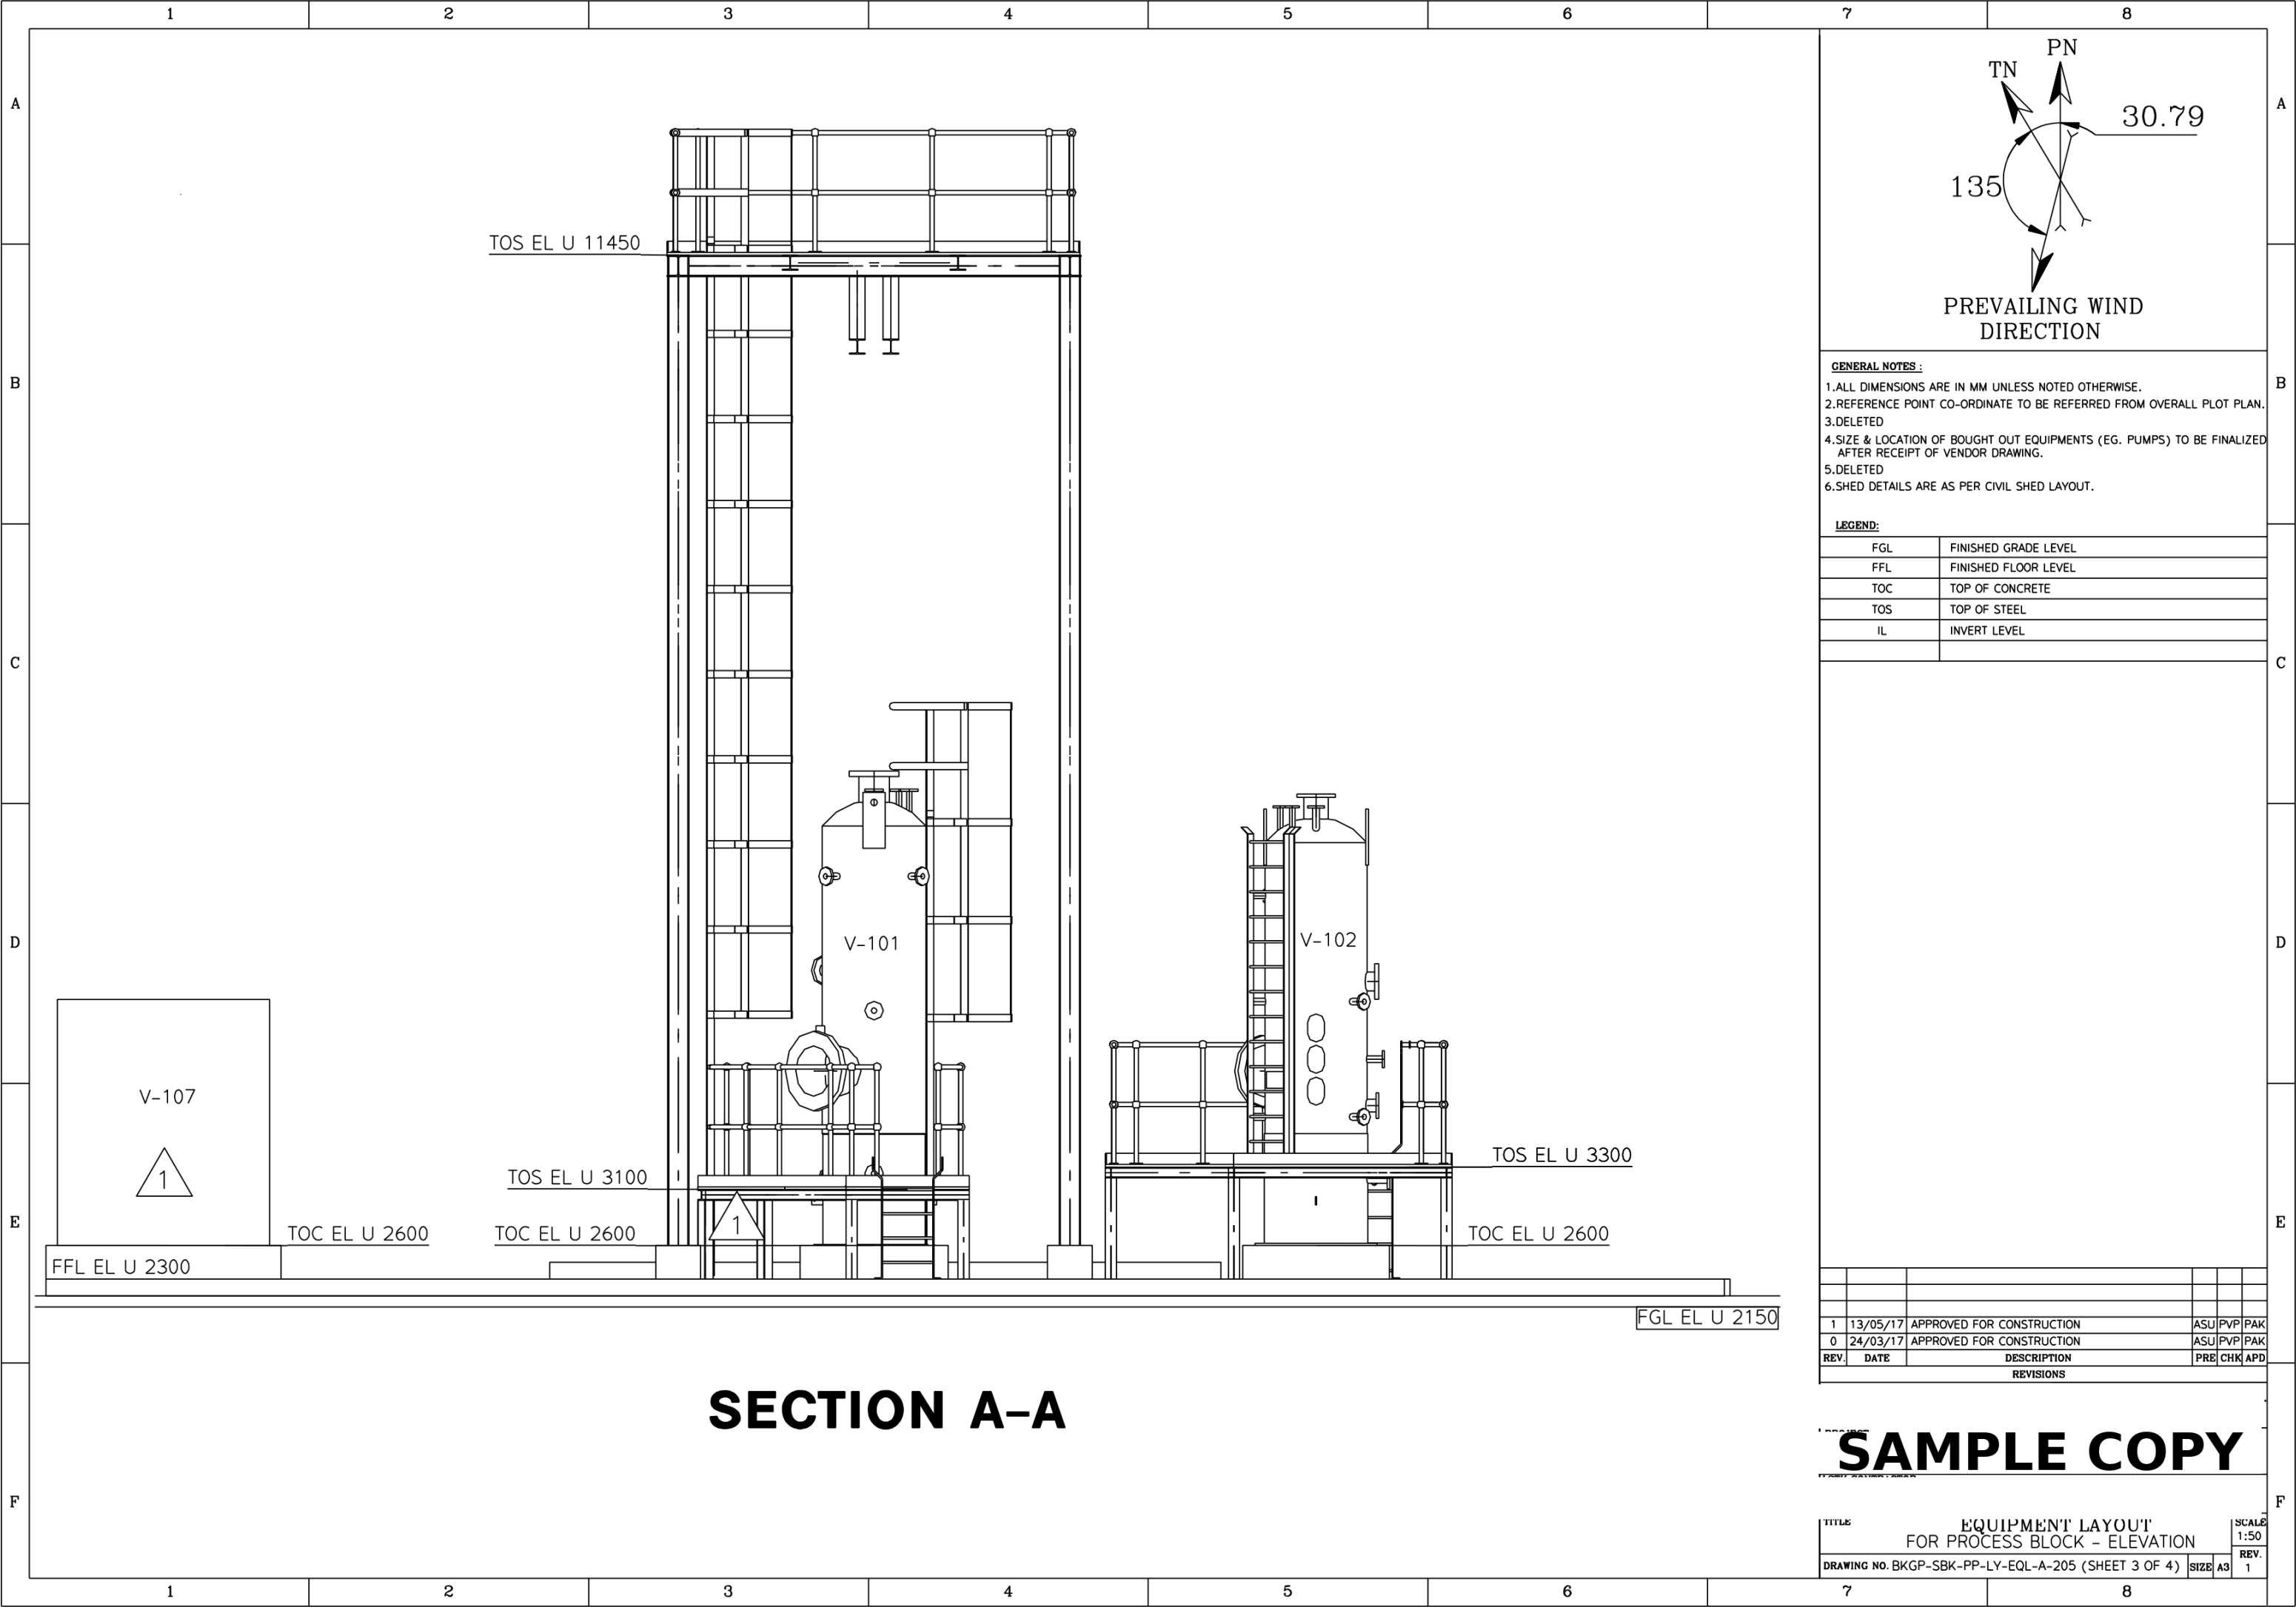

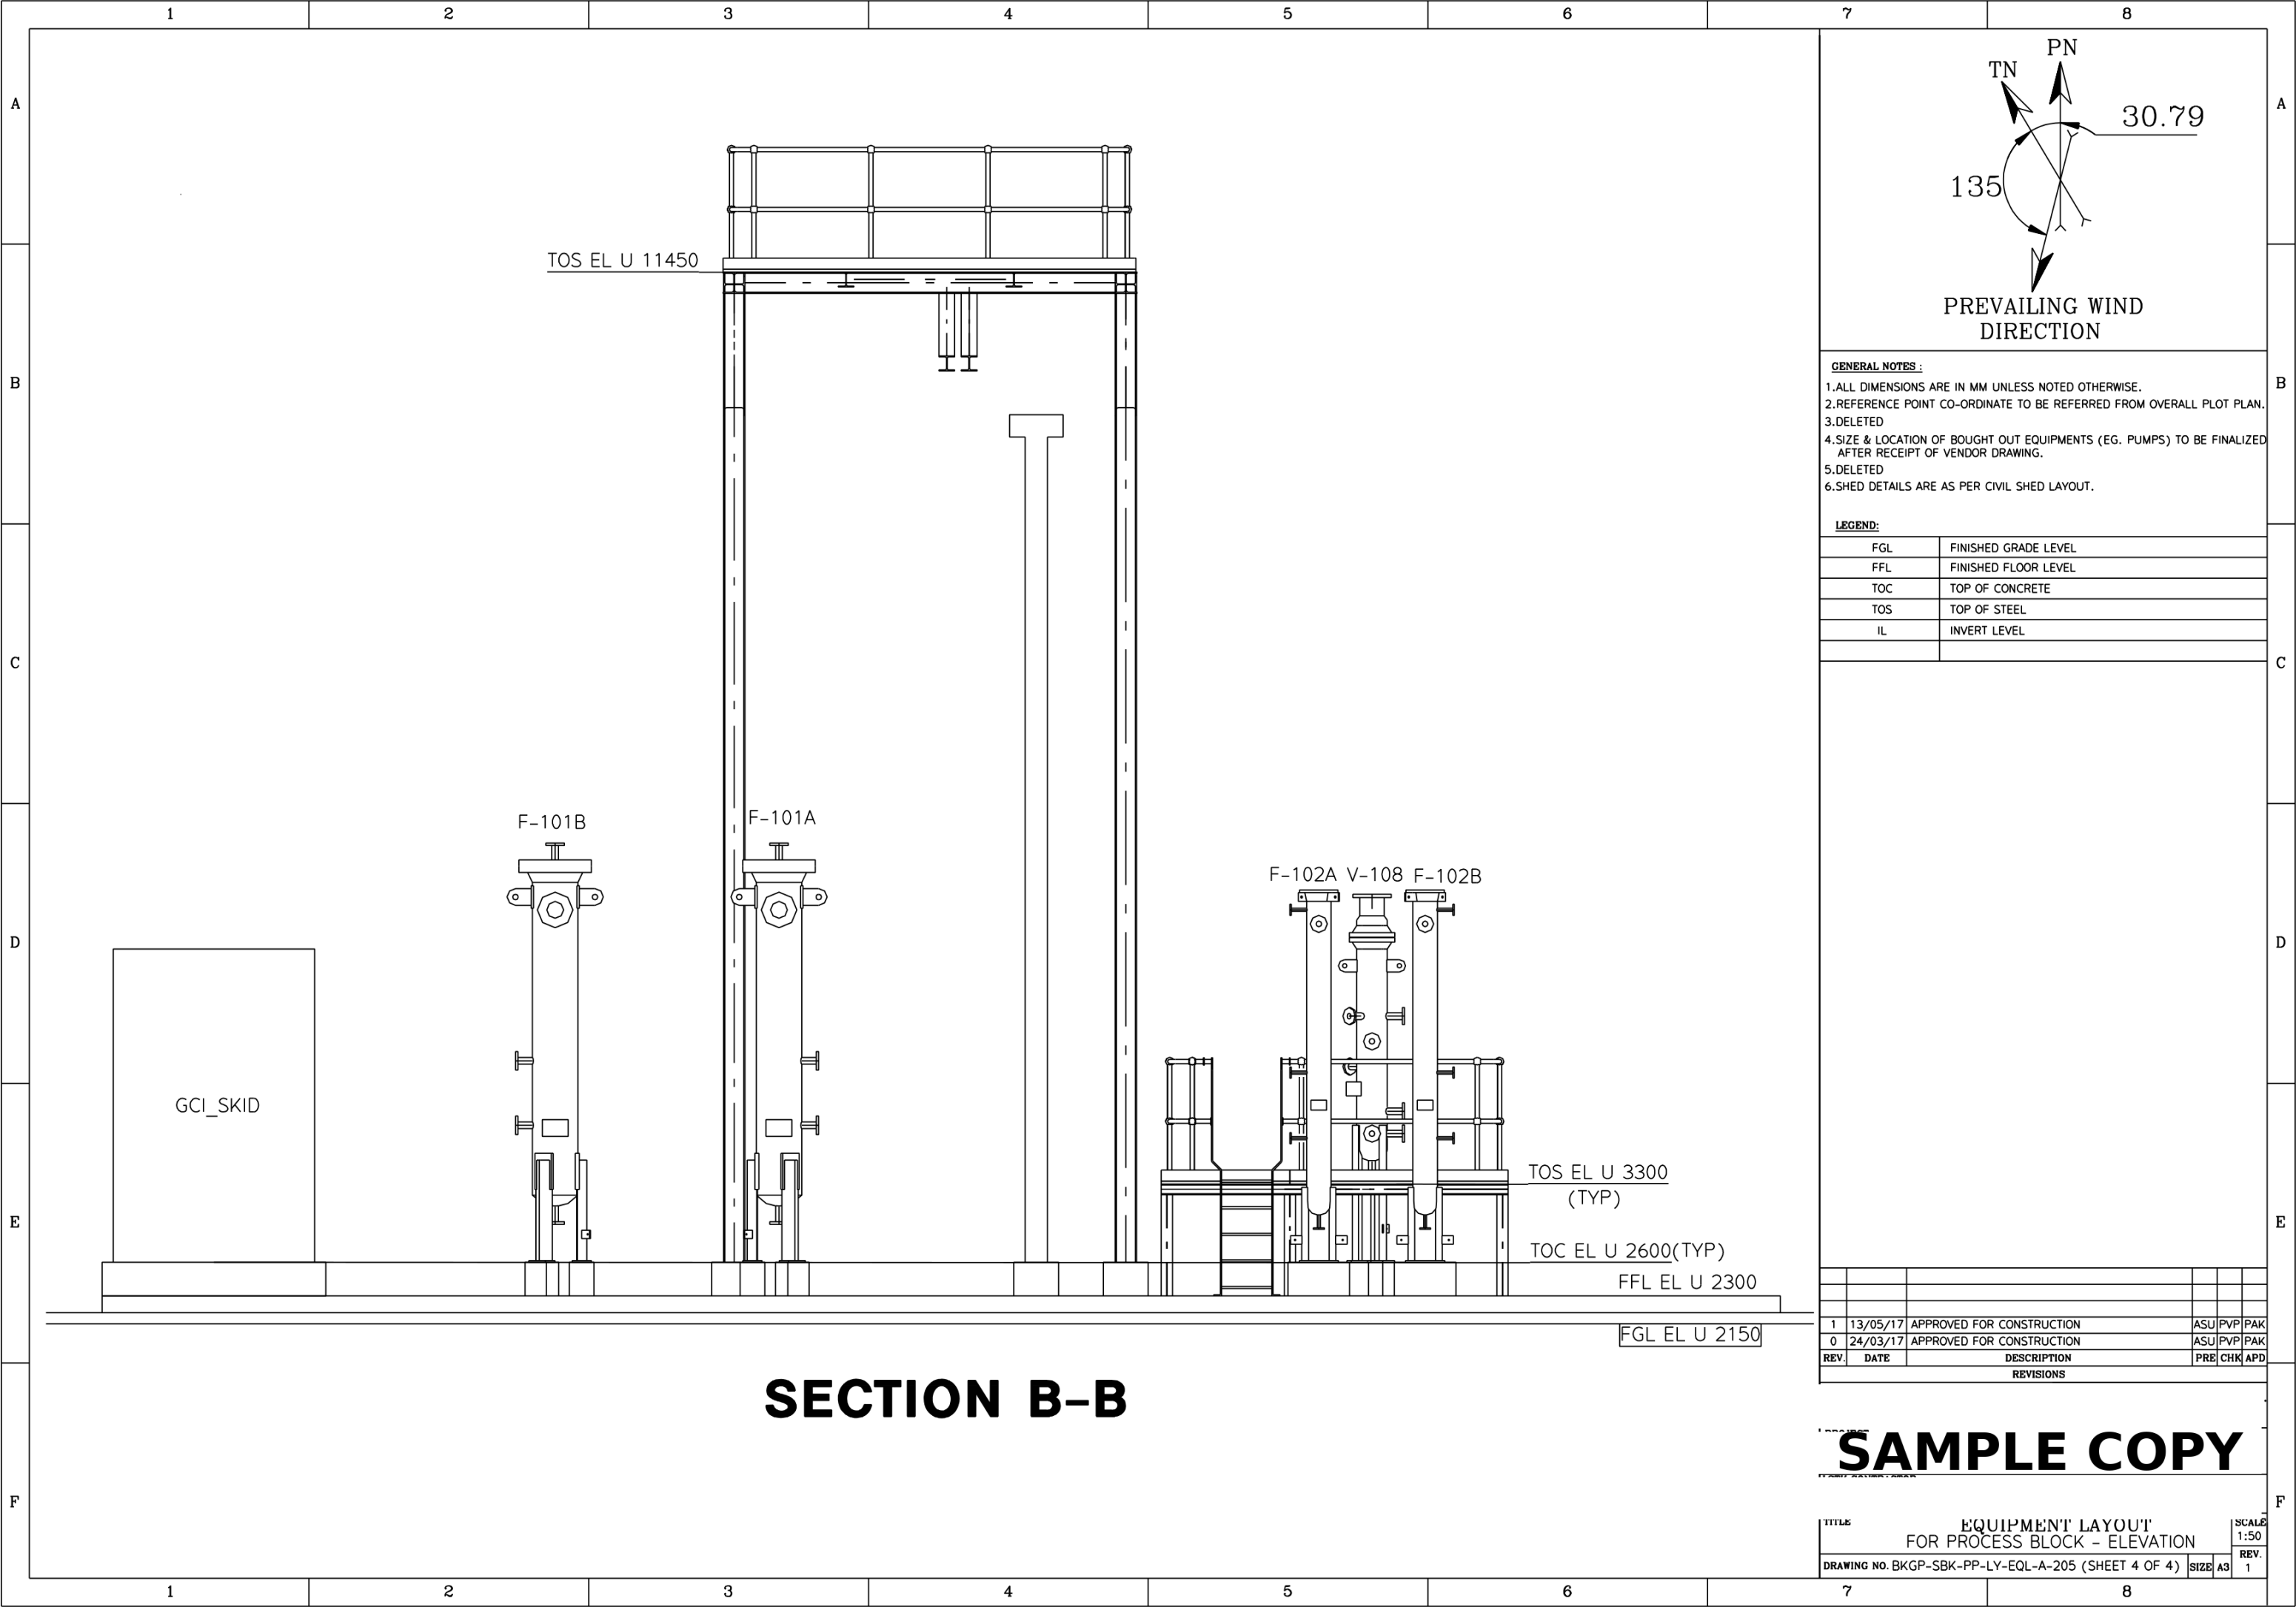

- GENERAL NOTES :**
- 1.ALL DIMENSIONS ARE IN MM UNLESS NOTED OTHERWISE.
 - 2.REFERENCE POINT CO-ORDINATE TO BE REFERRED FROM OVERALL PLOT PLAN.
 - 3.DELETED
 - 4.SIZE & LOCATION OF BOUGHT OUT EQUIPMENTS (EG. PUMPS) TO BE FINALIZED AFTER RECEIPT OF VENDOR DRAWING.
 - 5.DELETED
 - 6.SHED DETAILS ARE AS PER CIVIL SHED LAYOUT.

LEGEND:	
FGL	FINISHED GRADE LEVEL
FFL	FINISHED FLOOR LEVEL
TOC	TOP OF CONCRETE
TOS	TOP OF STEEL
IL	INVERT LEVEL

REV.	DATE	DESCRIPTION	PRE	CHK	APD
1	13/05/17	APPROVED FOR CONSTRUCTION	ASU	PVP	PAK
0	24/03/17	APPROVED FOR CONSTRUCTION	ASU	PVP	PAK
REVISIONS					

SAMPLE COPY

TITLE		EQUIPMENT LAYOUT FOR PROCESS BLOCK - ELEVATION		SCALE
				1:50
DRAWING NO. BKGPP-SBK-PP-LY-EQL-A-205 (SHEET 4 OF 4)			SIZE	REV.
			A3	1