


SR. NO.	DESCRIPTION	SHED
01	CONDENSATE & EFFLUENT STORAGE TANK	NO
02	MANIFOLD	NO
03	HP SEPARATOR	NO
04	AIR COMPRESSOR SHED	YES
05	BATH HEATER	NO
06	LOADING BAY	YES
07	OWS	NO
08	FIRE WATER RESERVOIR	NO
09	FIRE WATER PUMP HOUSE	YES
10	CONTROL ROOM	NO
11	SUB STATION	NO
12	DIESEL GENERATOR	NO
13 & 20	RAW AND TREATED WATER TANK	NO
14	BORE WELL IN PLANT	NO
15	DEGASSER	NO
16	FLARE KOD	NO
17	FILTER SEPARATOR	NO
18	FLARE STACK	NO
19	FUTURE SPACE FOR ETP	NO
21 & 22	CBD VESSEL + PUMP	YES
23	PARKING SHED	YES
24	MAIN GATE	NO
25	SECURITY CABIN	NO
26	DIESEL PUMP	YES
27	EMERGENCY GATE	NO
28	WATCH TOWER	NO
29	FUEL GAS KOD	NO
30	EFFLUENT & CONDENSATE PUMP HOUSE	YES
31	STORM WATER PUMP PIT	NO
32	STORM WATER PUMP AREA	NO
33	TEST SEPARATOR	NO
34	PROCESS BLOCK (INCLUDES 3,15,17,29,33)	NO

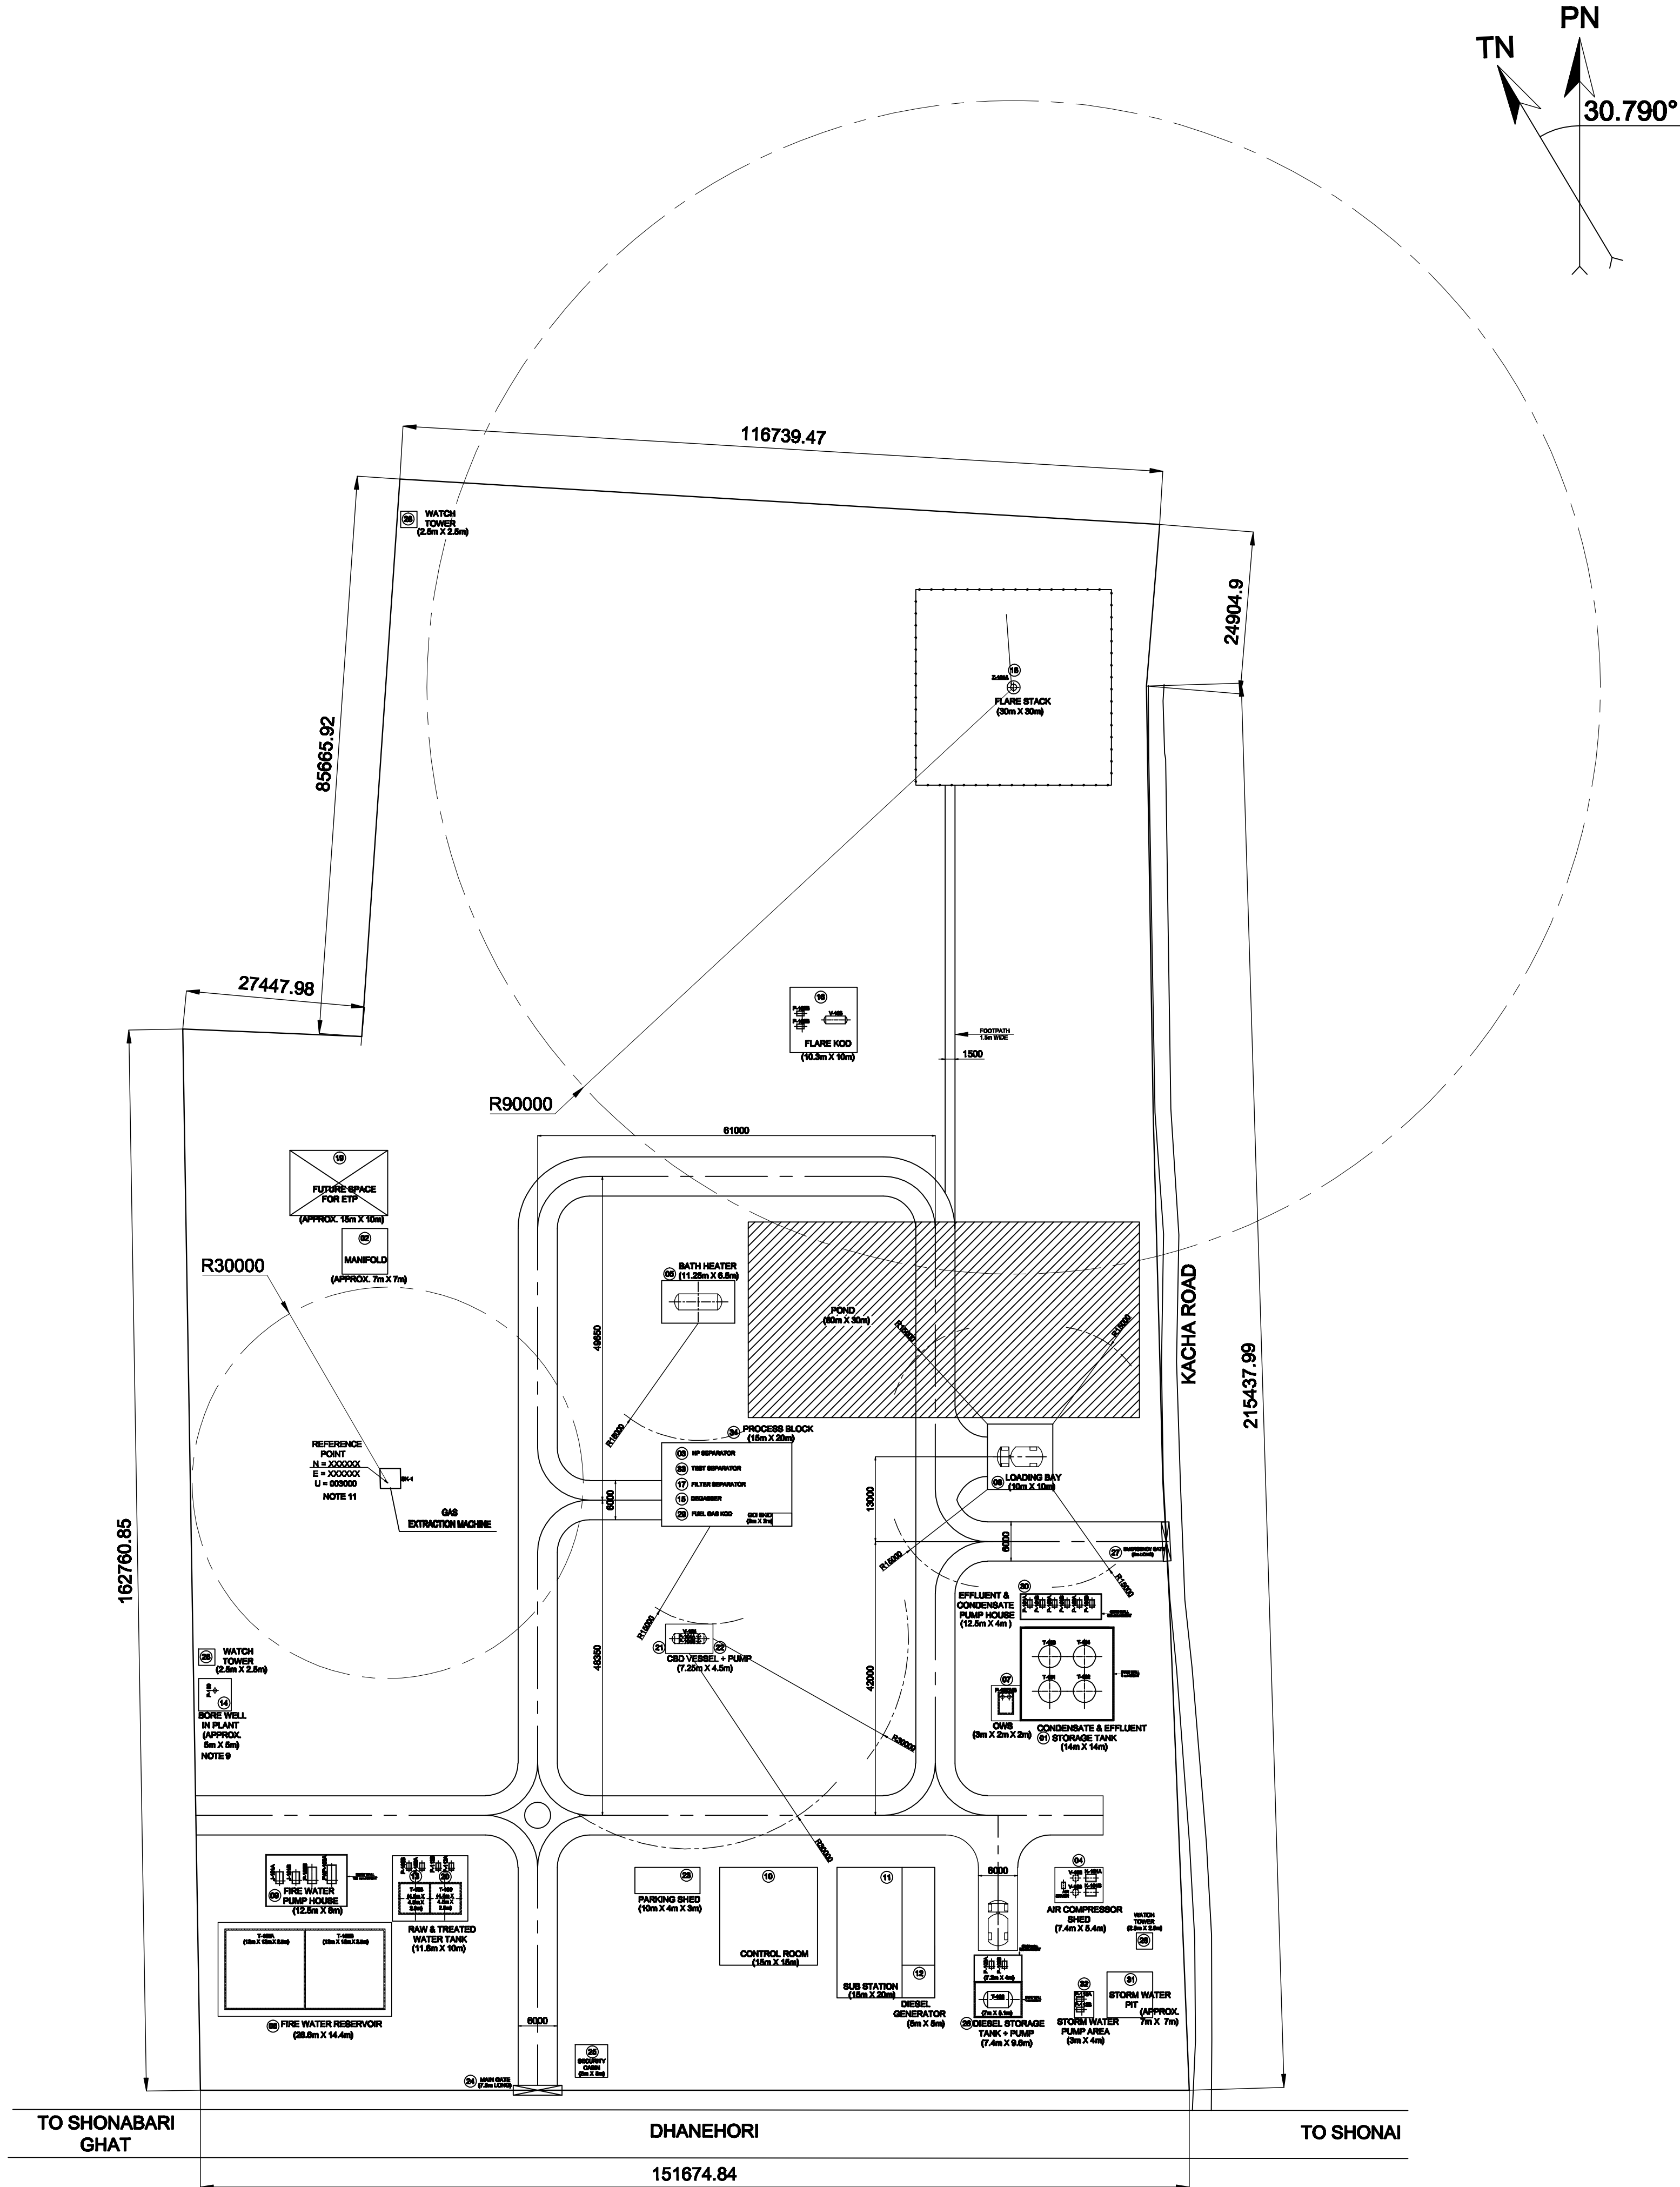

- GENERAL NOTES:**
- 01) ALL DIMENSIONS ARE IN mm & ELEVATIONS ARE IN m UNLESS SPECIFIED OTHERWISE.
 - 02) UNIT SIZES ARE FOLLOWED FROM ONGC DOCUMENT "VOLUME II SECTION 2 SCOPE OF WORK FOR SOUTH BANSKANDI GCS & PIPELINE PROJECT".
 - 03) UNIT SIZES ARE MODIFIED WHEREVER THOSE CAN BE DETERMINED FROM EQUIPMENT SIZES.
 - 04) ONGC TO CONFIRM OVERALL PLOT BOUNDARY, REFERENCE COORDINATES, NORTH DIRECTION AND WIND DIRECTION.
 - 05) POND SIZE & LOCATION IS APPROXIMATED FROM REFERENCE DRAWING "TOPOGRAPHICAL SURVEY PROPOSED FOR GCS & PIPELINE PROJECT SOUTH BANSKANDI, SILCHAR, ASSAM".
 - 06) PLOT PLAN IS PREPARED AS PER OISD - 118 GUIDELINES.
 - 07) LAND WITHIN 90m RADIUS FROM FLARE, OUTSIDE PLOT BOUNDARY TO BE ACQUIRED BY ONGC.
 - 08) BORE WELL LOCATION MAY CHANGE DEPENDING ON FINDINGS OF HYDROLOGICAL SURVEY REPORT.
 - 09) FINISHED GRADE LEVEL -
AT WELL HEAD AREA = 23.3 m FROM MEAN SEA LEVEL
AT OTHER AREA = 22.5 m FROM MEAN SEA LEVEL
AT ROAD = 22.8 m FROM MEAN SEA LEVEL
 - 10) FINISHED GRADE LEVEL AT WELL HEAD AREA = 23.3 m FROM MEAN SEA LEVEL IS CONSIDERED 3000 mm AS REFERENCE ELEVATION FOR THIS PLANT.

LEGEND	
ROADS	
PLANT BOUNDARY	
UNIT BOUNDARY	
POND	
FUTURE	
GATE	
TANKER	

HOLD LIST	
SR. NO.	DESCRIPTION
31	STORM WATER PUMP PIT
32	STORM WATER PUMP AREA
7	OWS

REFERENCE DRAWINGS:	
DRAWING NO.	REV. TITLE
"VOLUME II SECTION 2 SCOPE OF WORK FOR SOUTH BANSKANDI GCS & PIPELINE PROJECT"	PLOT PLAN BK GCS

NONE	A	TOPOGRAPHICAL SURVEY PROPOSED FOR GCS & PIPELINE PROJECT SOUTH BANSKANDI, SILCHAR, ASSAM
------	---	--

REV.	DATE	DESCRIPTION	ASU	PVP	PAK
1	18/08/16	ISSUED FOR APPROVAL			

REVISIONS					

SAMPLE COPY				
TITLE OVERALL PLOT PLAN				
DRAWING NO. BKGP-SBK-PP-DW-OPP-A-204				
SCALE 1:800				
REV. 1				